
Satdeep Grewal - Portfolio

Draughting for Film & TV

[redacted]


KILLER BEATS - HOUSE 1 - GROUND FLOOR SURVEY PLAN - SCALE: 1":1' - ARCH E

DWG: XIX
SET: 249

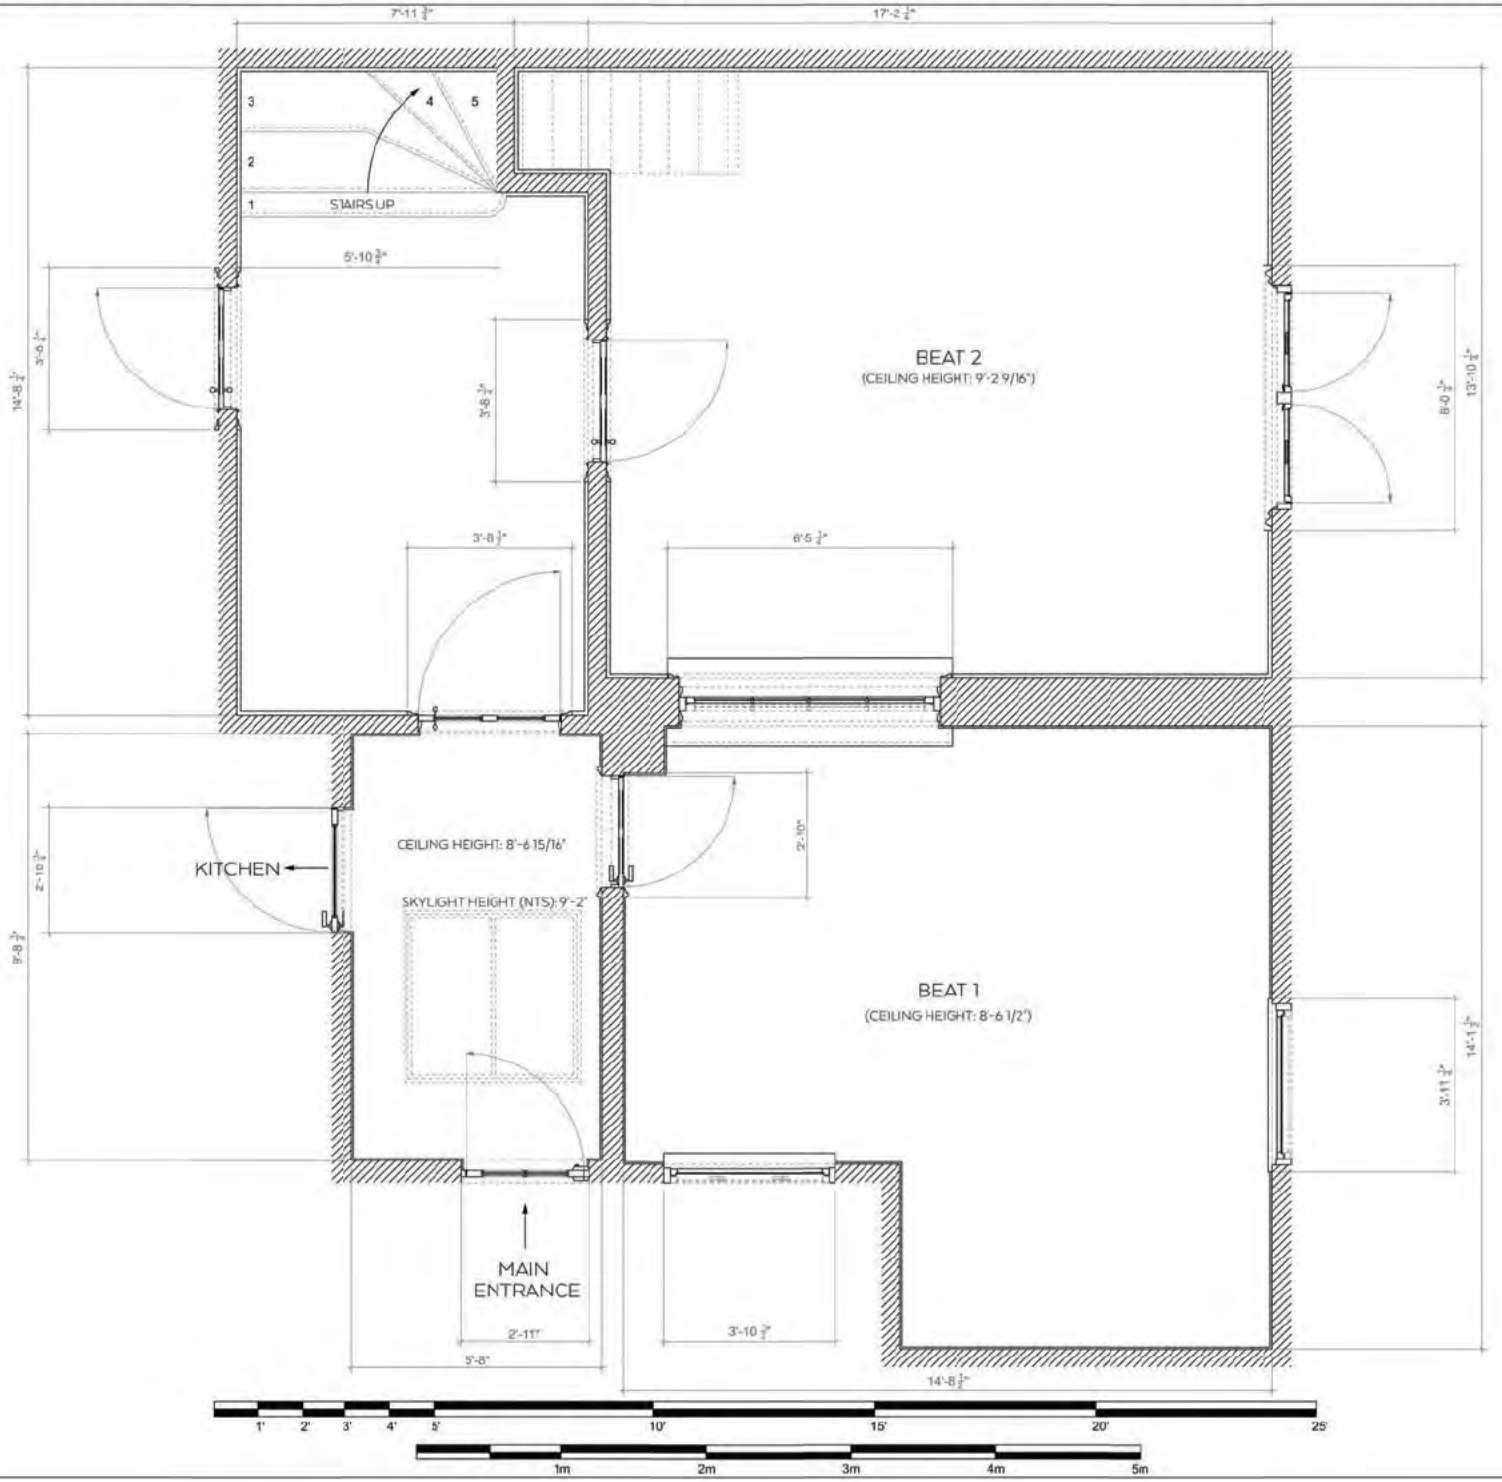


[redacted]


[redacted] INT. [redacted] ROOM - SHIELDS - 1:2. 1:1 - 36" X 75"

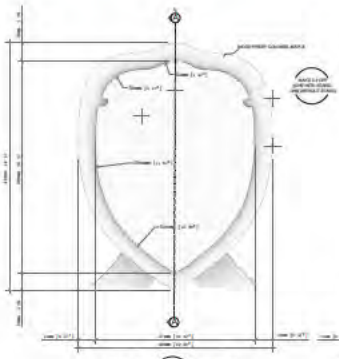


SHIELD 1 - FRONT ELEVATION
SCALE: 1:2

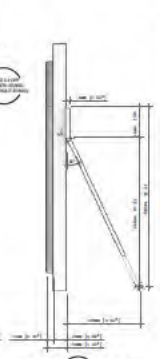


SHIELD 1 - SECTION A-A
SCALE: 1:2

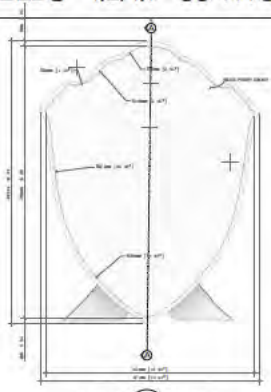


SHIELD 2 - FRONT ELEVATION
SCALE: 1:2

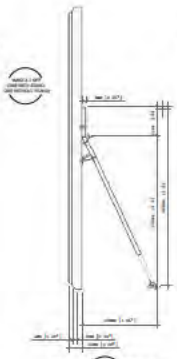


SHIELD 2 - SECTION A-A
SCALE: 1:2

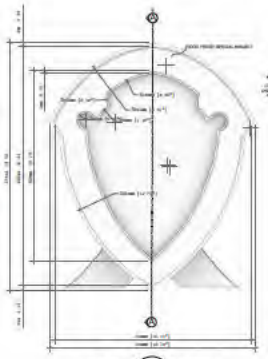


SHIELD 3 - FRONT ELEVATION
SCALE: 1:2

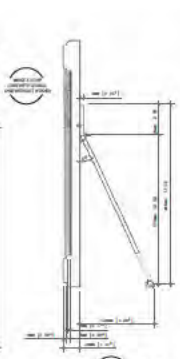


SHIELD 3 - SECTION A-A
SCALE: 1:2

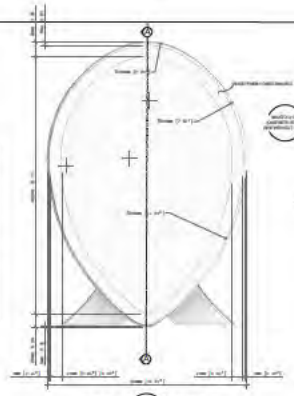


SHIELD 4 - FRONT ELEVATION
SCALE: 1:2

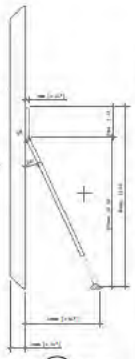


SHIELD 4 - SECTION A-A
SCALE: 1:2

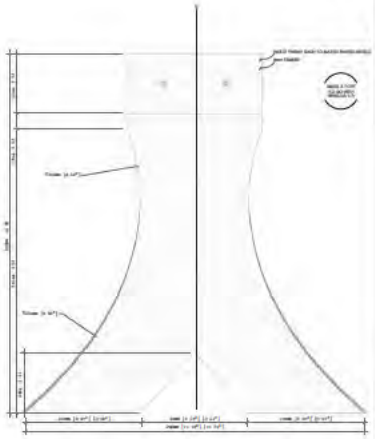


SHIELD STAND - FRONT ELEVATION
SCALE: 1:1

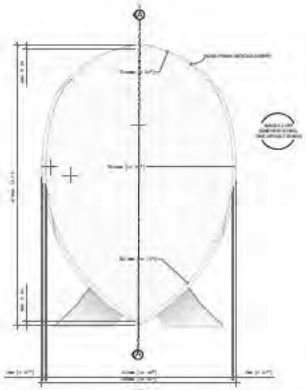


SHIELD 5 - FRONT ELEVATION
SCALE: 1:2

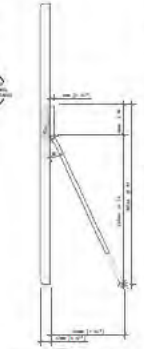


SHIELD 5 - SECTION A-A
SCALE: 1:2

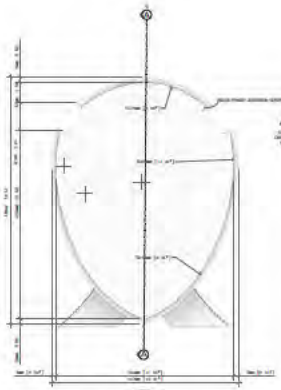

SHIELD 6 - FRONT ELEVATION
SCALE: 1:2

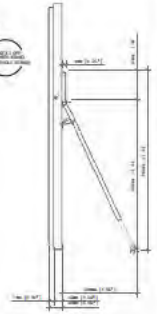


SHIELD 6 - SECTION A-A
SCALE: 1:2

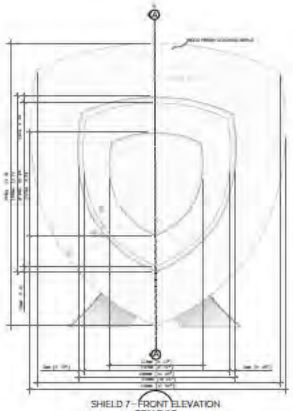


SHIELD 7 - FRONT ELEVATION
SCALE: 1:2



SHIELD 7 - SECTION A-A
SCALE: 1:2

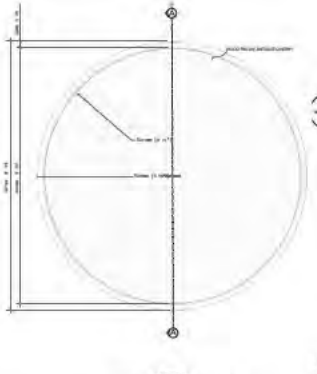

SHIELD 8 - FRONT ELEVATION
SCALE: 1:2

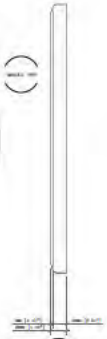

SHIELD 8 - SECTION A-A
SCALE: 1:2

CONCEPTS:



WOOD FINISHES TO BE USED:




NOTES:

- ALL EDGES TO HAVE FLUFF REMOVED
- SHIELDS 1-7 - MAKE X 2 OFF EACH, 1 OF EACH WITH A STAND, 1 OF EACH WITHOUT STAND
- SHIELD 7 - MAKE X 4 OFF
- STANDS - MAKE X 7 OFF TO GO WITH SHIELDS 1-7
- SHIELD DRESSING TBD BY SET DEC
- ALL TO BE MADE FROM MDF
- PAINTERS - SEE OPPOSITE AND LABELS FOR WOOD FINISHES

[redacted]

[redacted] INT. LIVING ROOM [redacted] - FITTED SHELVING UNITS X 2 - ARCH E

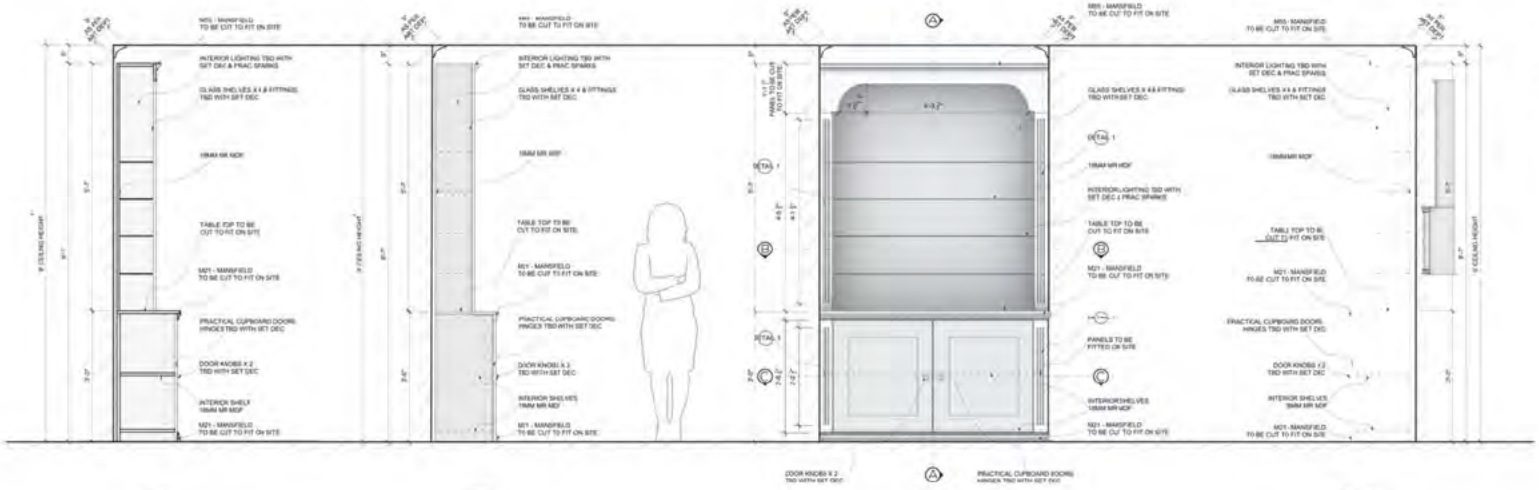


A-A SECTION
SCALE: 1":1'

LEFT-HAND VIEW
SCALE: 1":1'

FRONT VIEW
SCALE: 1":1'


RIGHT-HAND VIEW
SCALE: 1":1'

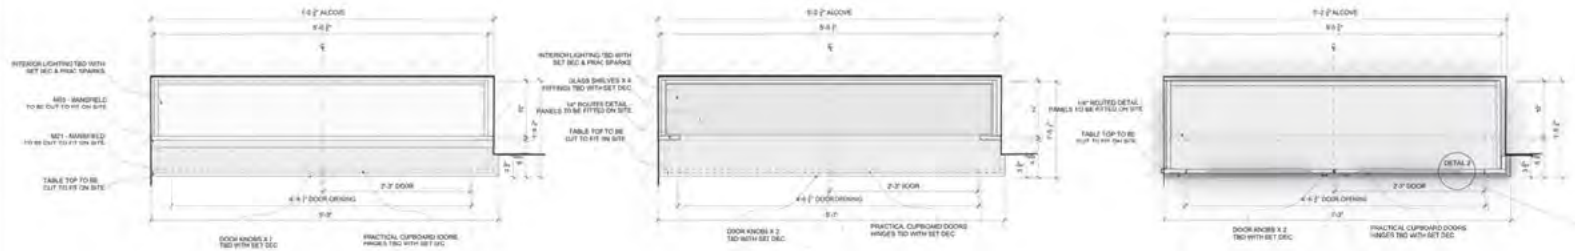


PLAN VIEW
SCALE: 1½":1'

B-B SECTION
SCALE: 1½":1'

C-C SECTION
SCALE: 1½":1'

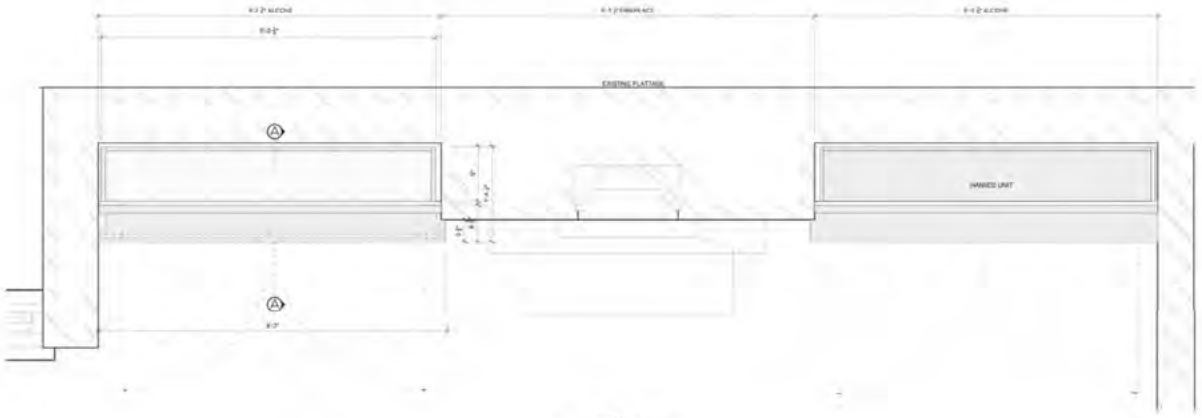


PLAN VIEW (IN SITU)
SCALE: 1½":1'

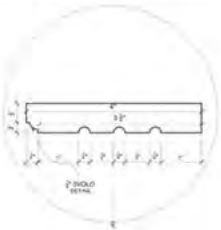

DETAIL 1: PLAN
SCALE: FULL SIZE

MAKE X2
HANDED

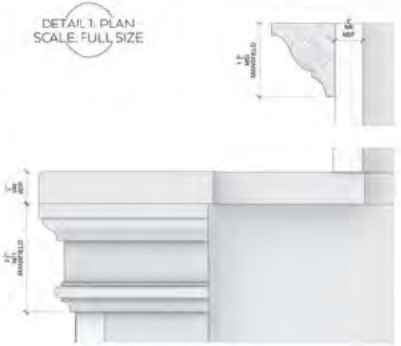

RIGHT-HAND VIEW
SCALE: FULL SIZE



DETAIL 2: PLAN
SCALE: FULL SIZE



DOOR KNOB X 2 MSNG
PROVIDED BY SET DEC

FIREPLACE PROVIDED
BY SET DEC



3D VIEW
NOT TO SCALE

NOTES:

- TWO handed units to be made, to look like fitted cupboards
- Door knobs, hinges and brackets to be provided by Set Dec
- Paint colours and glass shelves TBD with Set Dec
- To use 18mm Moisture Resistant MDF
- Practical cupboard doors
- Interior lighting TBD with Set Dec & Prac Sparks
- 242 20YY 83/038 paint colour to go on walls above picture rail throughout whole house & skirting


[redacted]

Fitted Shelves Final Build



[redacted] INT. [redacted] - MANNEQUIN SPELLS - 1:4 - ARCH E

DWG: SD 484
SET: 292

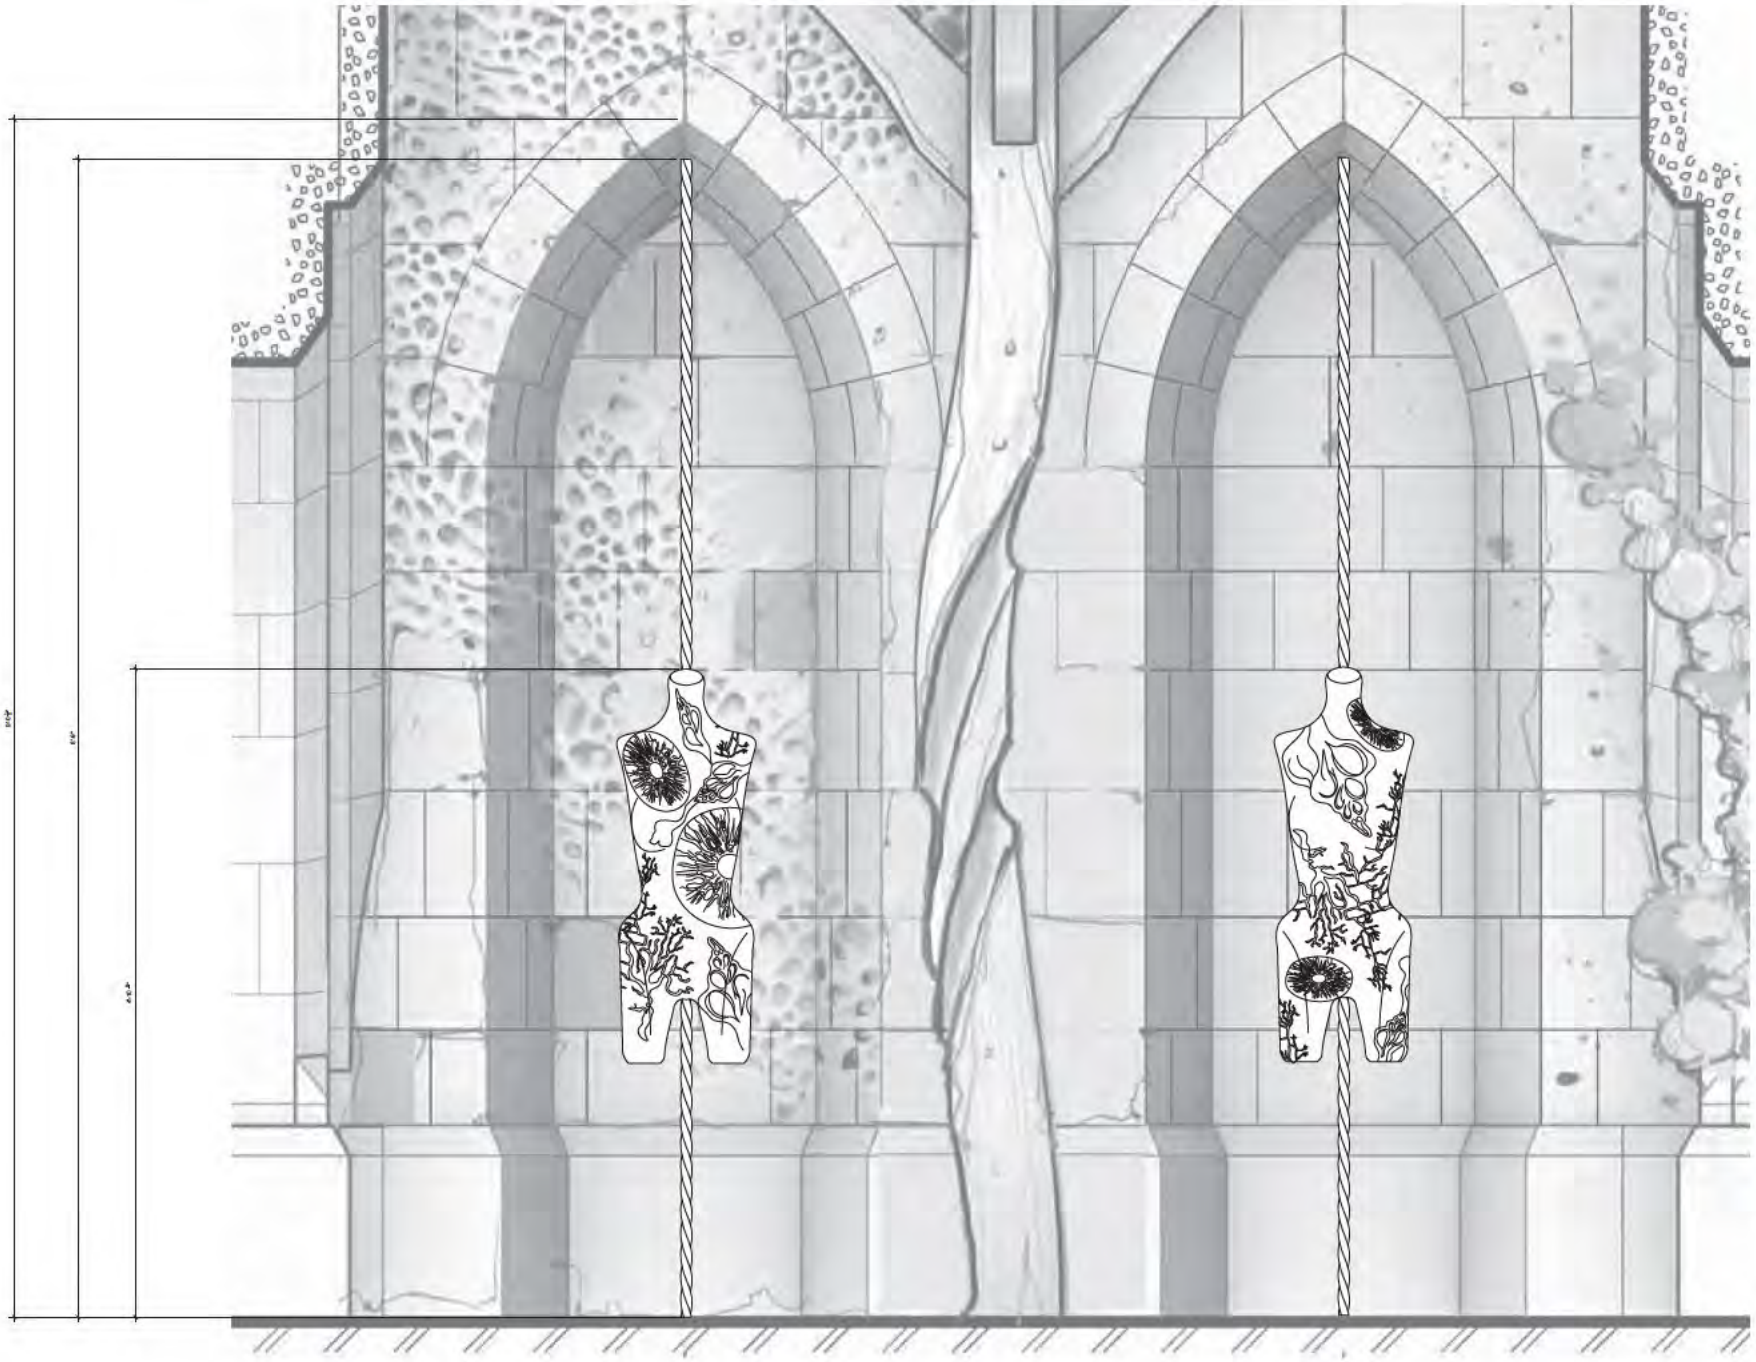

NOTES:



1. DESIGN TO MIMIC ALCOVE IN [redacted]



2. 2 X MANNEQUINS TO BE USED - BASES & STANDS TO BE REMOVED & KEPT & REPLACED BY RODS (SEE 3). MANNEQUIN TORSOS TO BE BULKED OUT - TBD WITH SET DEC.



3. METAL RODS TO BE FED THROUGH MANNEQUINS AND TO BE USED TO POSITION THEM IN ALCOVES



4. SCULPTURAL REFS FOR MISSCAST SPELL SCULPTS ON MANNEQUINS. TO WRAP AROUND SIDES.




4. LEATHER TO BE USED TO COVER MANNEQUINS - DLB HELLENIC/1605 RUB-OFF COPPERPOT SELVA GRAIN

[redacted]


[redacted]

[redacted] LYRE


SCALE: F.S. // 914 X 1214 // QTY: 1 REAL, 3 BREAKAWAYS

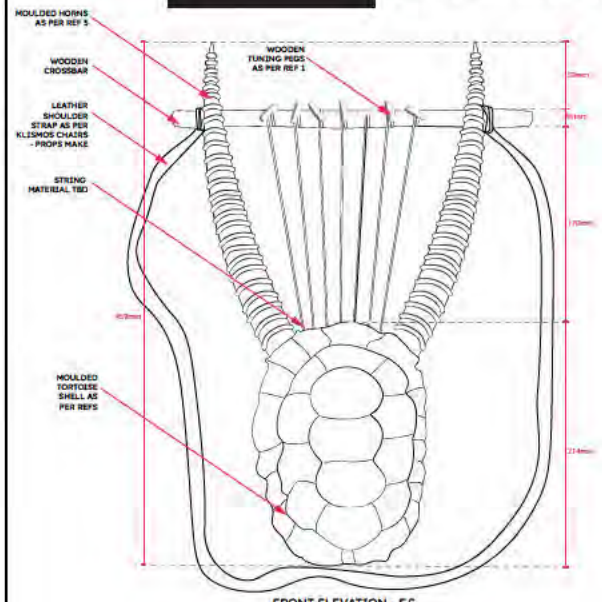

FRONT ELEVATION - F.S.

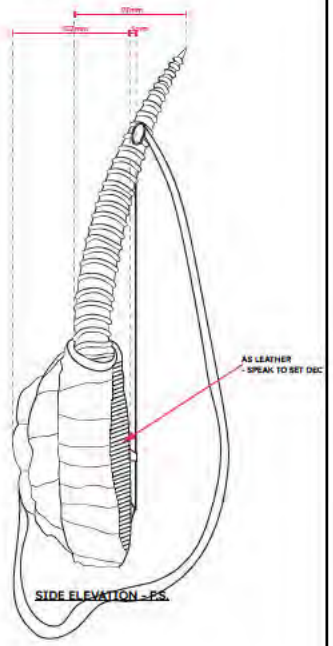

SIDE ELEVATION - P.S.

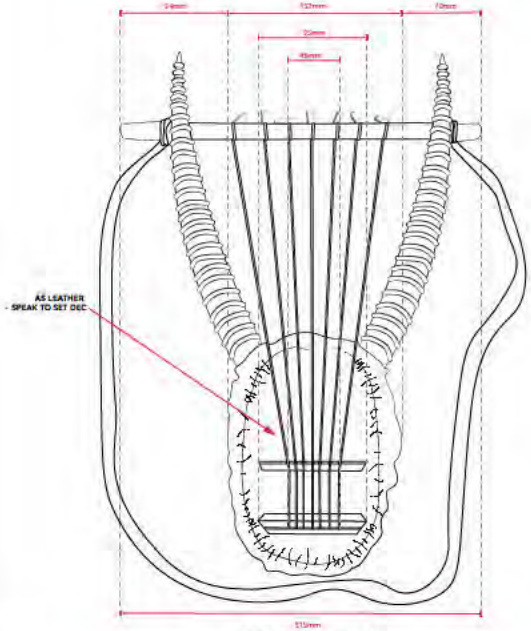

REAR ELEVATION - F.S.



[redacted] ILLUSTRATION OF LYRE




REFERENCE 2
TORTOISE SHELL LYRE



REFERENCE 3
TORTOISE SHELL LYRE WITH ANIMAL HORNS

NOTES:

- QTY: 1 REAL, 3 BREAKAWAYS
- MOULDED TORTOISE SHELL AND LEATHER BODY TO MATCH COMIC BOOK REF 1 - SPEAK TO SET DEC
- WOODEN CROSS BAR AND TUNING PEGS TO MATCH COMIC BOOK REF 1
- LEATHER SHOULDER STRAP AS PER KLISMOS CHAIRS - PROPS MAKE
- MOULDED HORNS AS PER REF 3
- STRING MATERIAL TBD

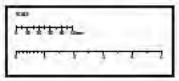

[redacted]


Lyre Model & Final Build






[redacted] - KITCHEN & LOUNGE AREA - KITCHEN ISLAND

SCALE: F.S., 1:2 & 1:4 // 35" X 56" // QTY: 1

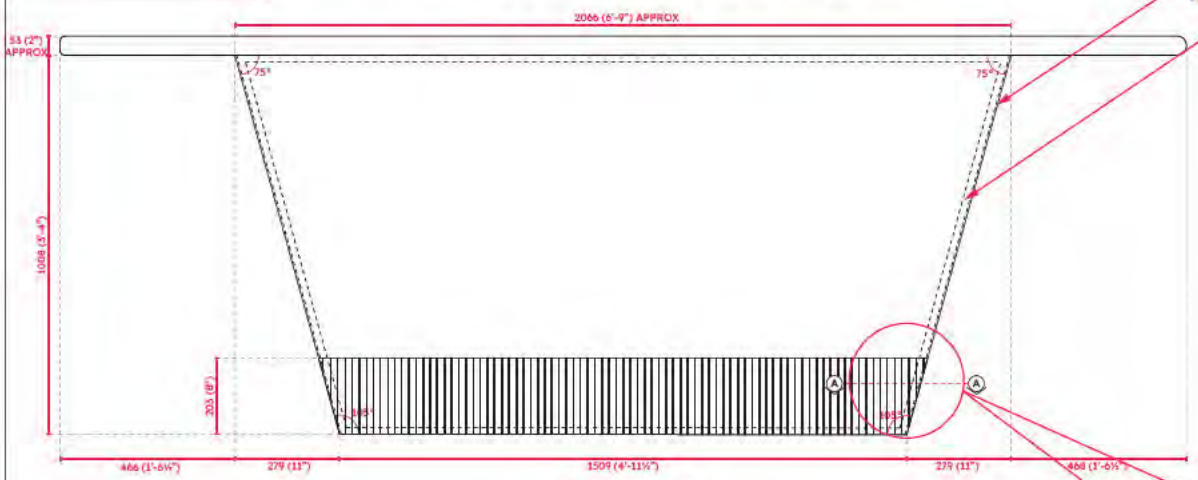

FRONT ELEVATION
SCALE: 1:4

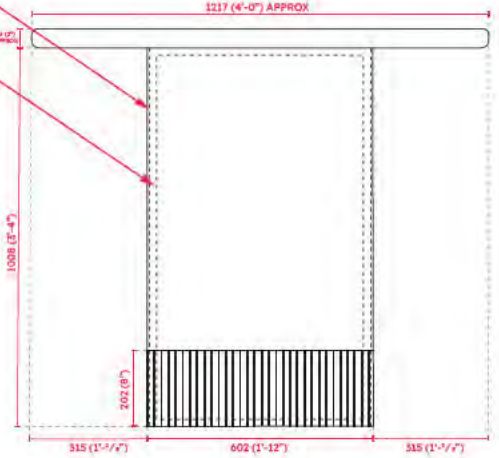


SIDE ELEVATION
SCALE: 1:4



WOODEN TABLE TOP FROM PROP STORE




3D VIEW
NOT TO SCALE

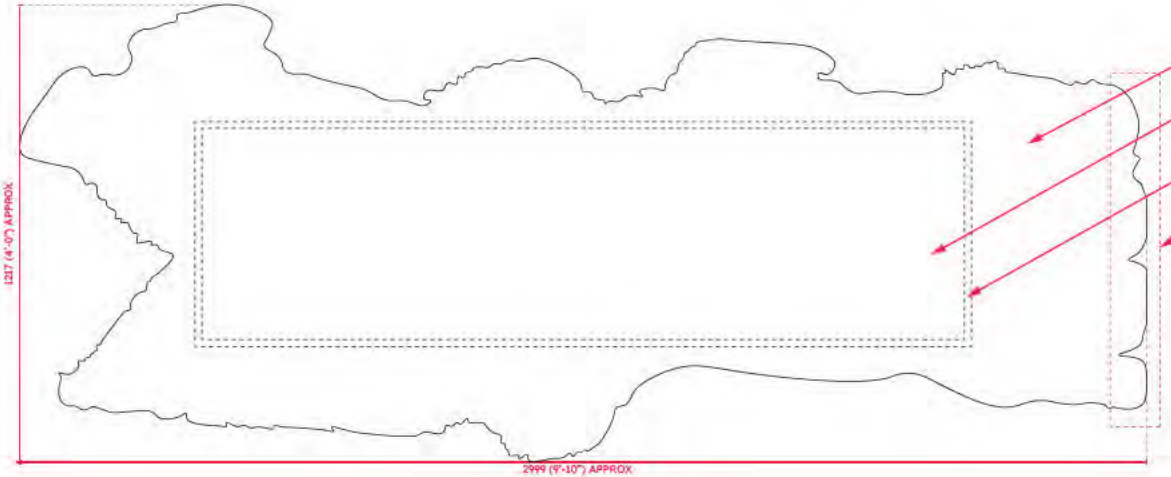


PLAN VIEW
SCALE: 1:2

SECTION A TO A
FULL SIZE

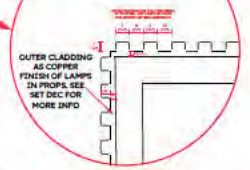

FULL SIZE

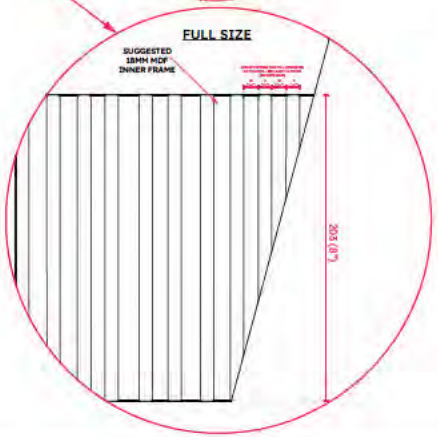



REFERENCE IMAGE

SEE COLOUR & TEXTURE OF LAMPS AS REFERENCE FOR COPPER CLADDING FINISH. SEE LAMPS IN PROPS AND SPEAK TO SET DEC FOR MORE INFORMATION.

NOTES:

- QTY: 1
- WOODEN TABLE TOP FROM PROP STORE, END TO BE TRIMMED TO MATCH OVERALL SHAPE
- OUTER CLADDING AS COPPER FINISH OF LAMPS IN PROPS. SEE SET DEC AND REFERENCE IMAGE (ABOVE) FOR MORE INFO
- SUGGESTED 18MM MDF INNER FRAME


[redacted]

Kitchen Island Final Build



Draughting from training


EXT. DETRAXIA EXPERIMENTATION TENT - CAMERA ACTION PROP - ARCH E - FULL SIZE

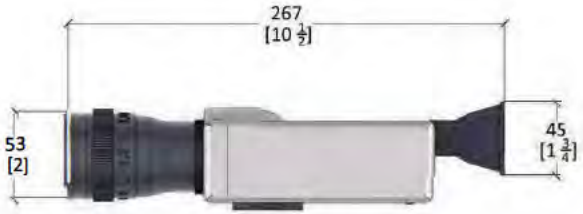


TOP VIEW

RUBBER EYE-PIECE

LENS

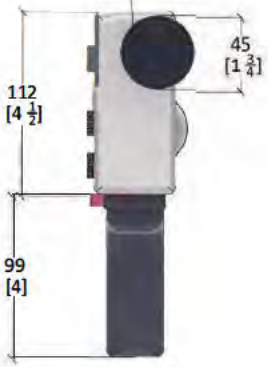


REAR VIEW

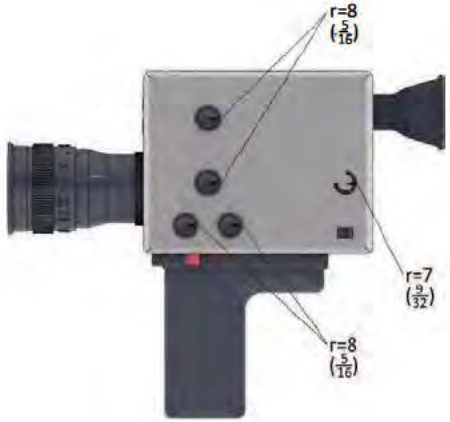


RIGHT SIDE VIEW



LEFT SIDE VIEW

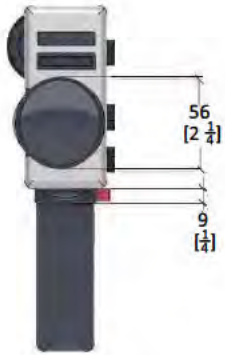

FRONT VIEW

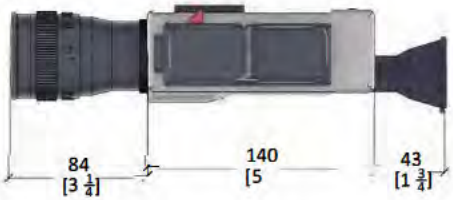


BOTTOM VIEW


NOTES:
- Silver casing to be in style of aluminium
- Knobs, handle and lense to be shiny black plastic
- Rubber eye-piece in black
- Insert lense to be sourced by props

Saideep Grewal Arts	
Production Designer: Saideep Grewal	
Set: Doctor Who, Season 15	Scale: 1/4" 1'
Detail: T.A.R.D.I.S. Interior P&E	Level C
By: SG	Date: 2/1/24
Set no: 8	Drwg no: 1
Passed: SKG	


DOCTOR WHO - T.A.R.D.I.S. INTERIOR — PLAN & ELEVATIONS — SCALE: 1/4" TO 1'

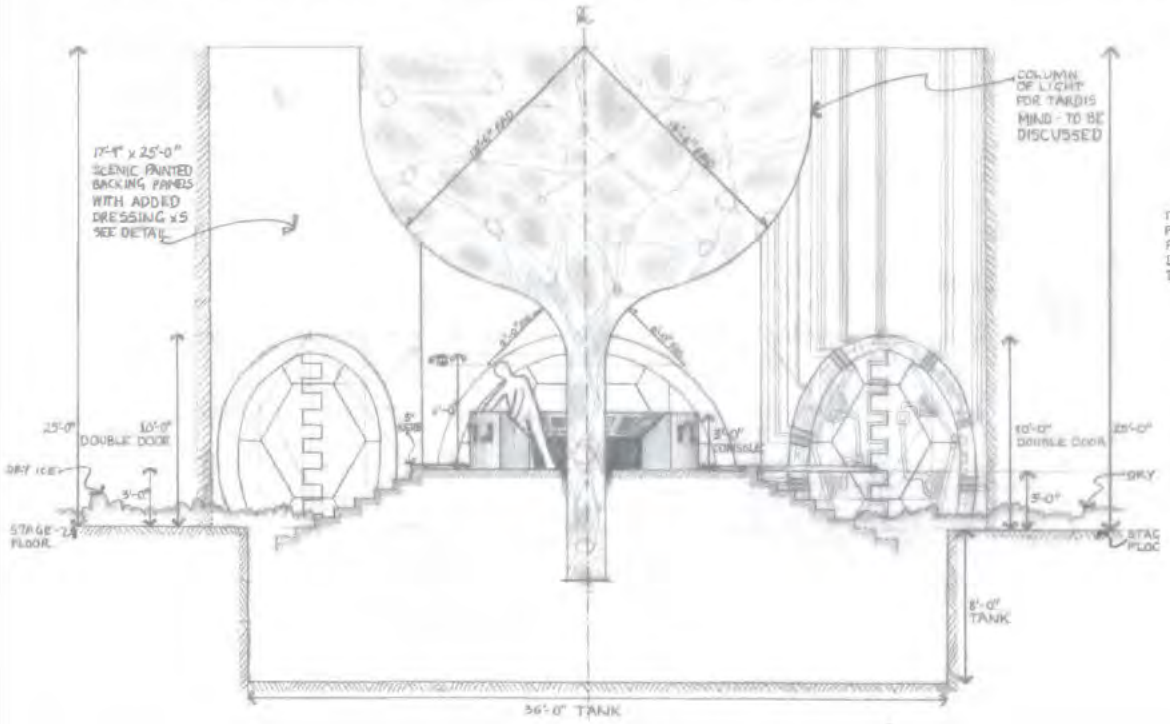

—A—A—

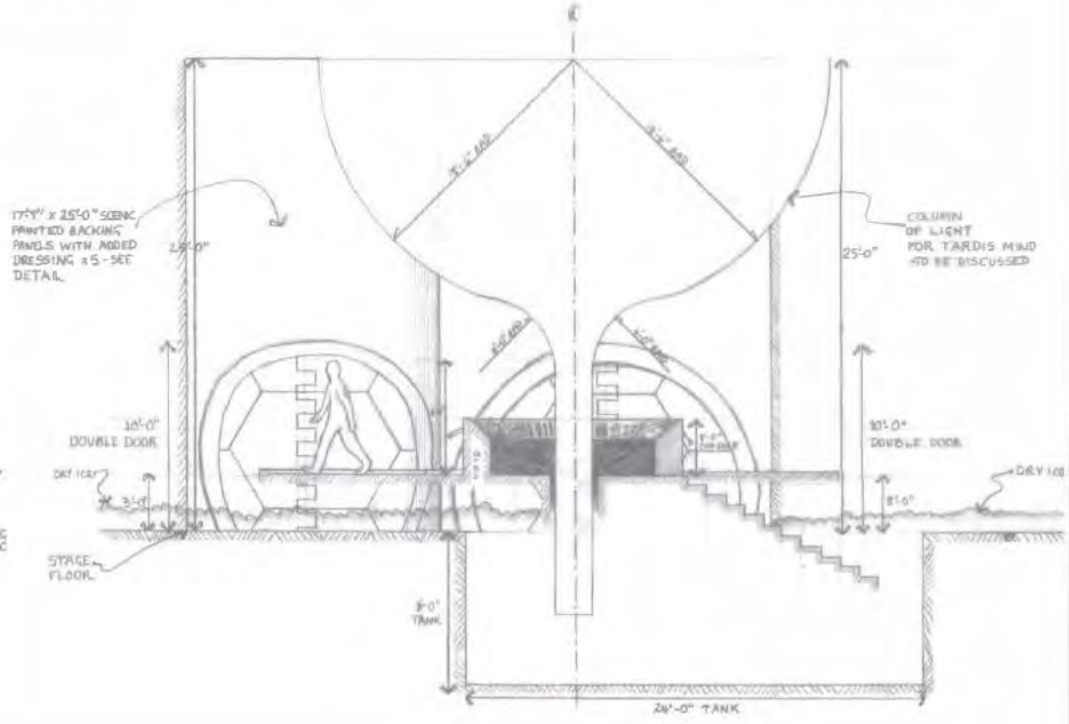

—E—E—

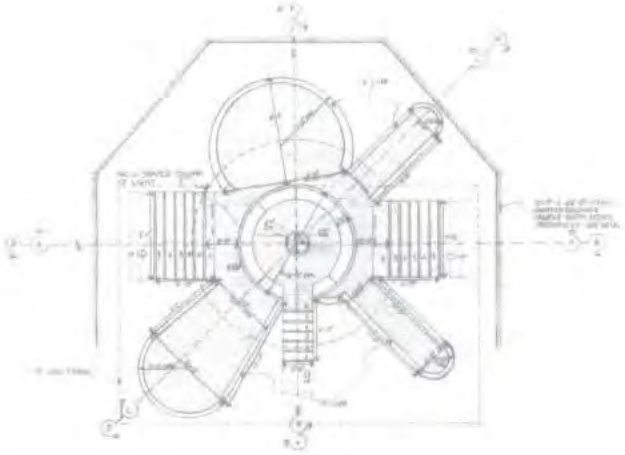

PLAN
SCALE 1/8" TO 1'




DETAIL: SCENIC PAINTED BACKING
NOT TO SCALE. COLOURS TBD.



REFERENCE PIC
COLUMN OF LIGHT FOR T.A.R.D.I.S. MIND - TBD


Satdeep Grewal Arts	
Production Designer: Satdeep Grewal	
Set: Doctor Who, Season 15	Scale: 1/4":1'
Detail: T.A.R.D.I.S. Interior P&E	Loc: C
By: SG	Date: 2/11/24 — Set no: 8
Prod. X, Cons. X, Prop. X, Dec. X, Art X, Set Dec X, Costs X, Paint X, Props X, Metal X, Plast X, Loc, SFX X, VFX X	Drwg no: 1 — Passed: SKG

DOCTOR WHO - T.A.R.D.I.S. EXTERIOR — PLAN & ELEVATIONS — SCALE: 1/4" TO 1'

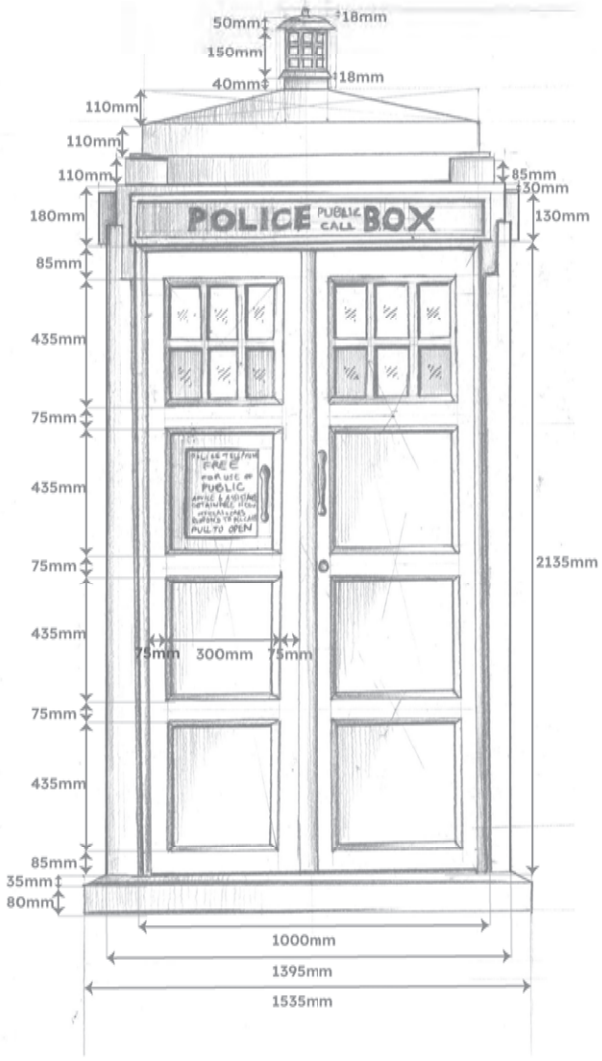


FRONT ELEVATION

SCALE: 1/4" TO 1'

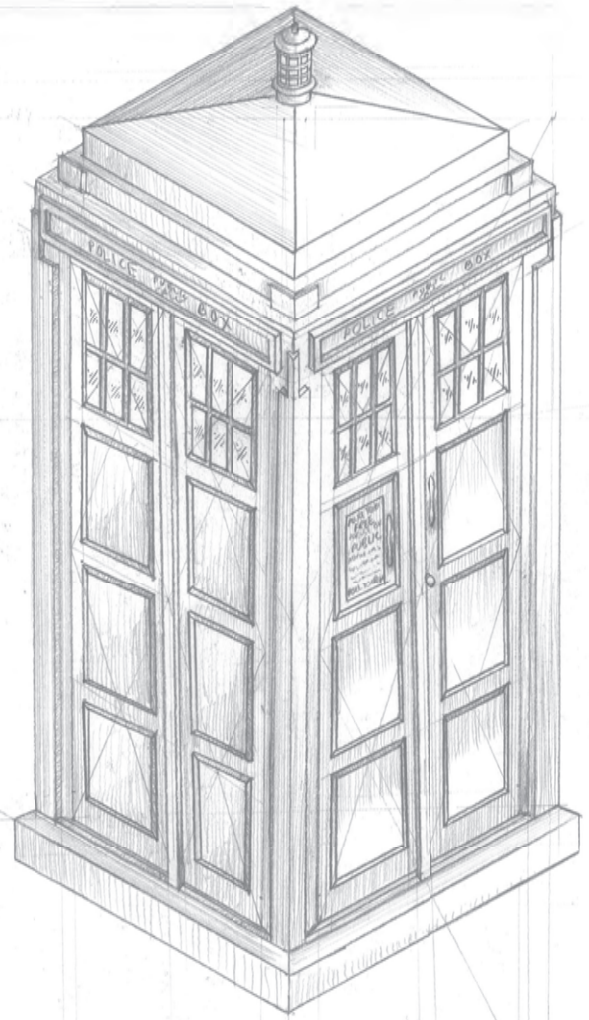

ISOMETRIC VIEW

SCALE: 1/4" TO 1'

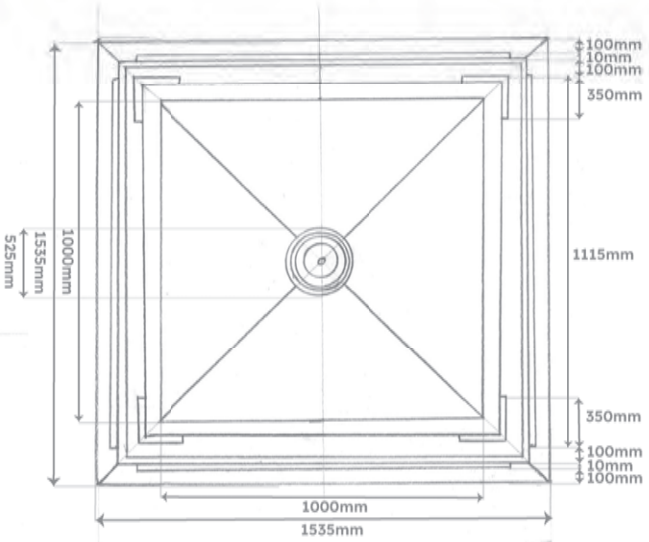

PLAN VIEW

SCALE: 1/4" TO 1'





3D RHINO & CARD MODEL VIEWS


NOT TO SCALE

Satdeep Grewal Arts							
Production Designer:							
Set: Doctor Who, Season 15							Scale: 1/4":1'
Detail: T.A.R.D.I.S. Ext. P&E							Loc: C
By: SG				Date: 2/11/24			Set no: 8
Prod.	X	Camera	X	Props			Drwg no: 2
Dir.	X	Model	X	Loc.	X		
Cam.		Paint	X	SFX	X		
Elec.	X	Rigging	X	VFX	X		Passed: SKG
Art	X	Metal					
C.H.		Set Dec					


FILM SET FOR PITZHANGER MANOR

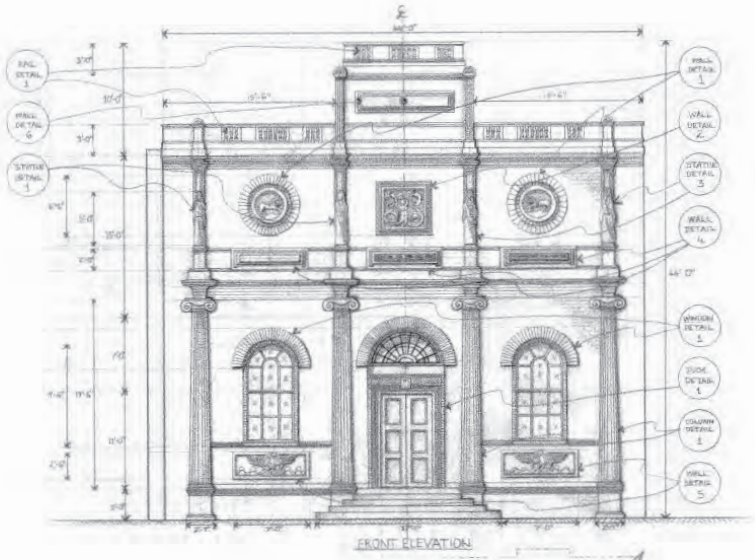


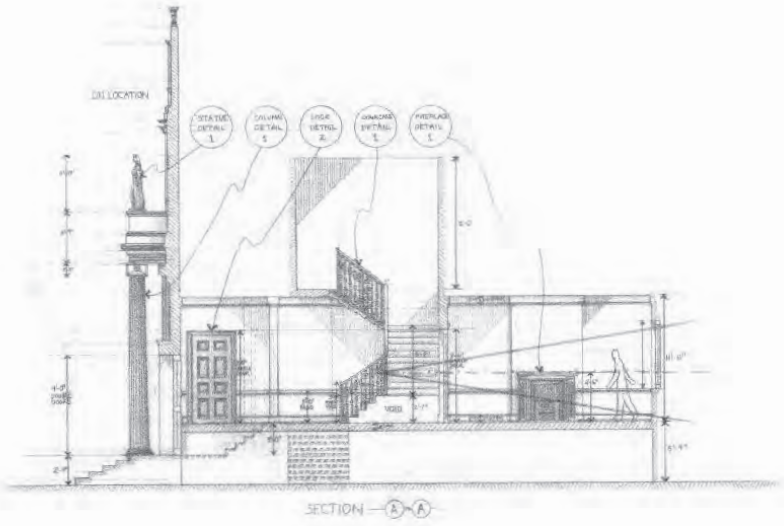

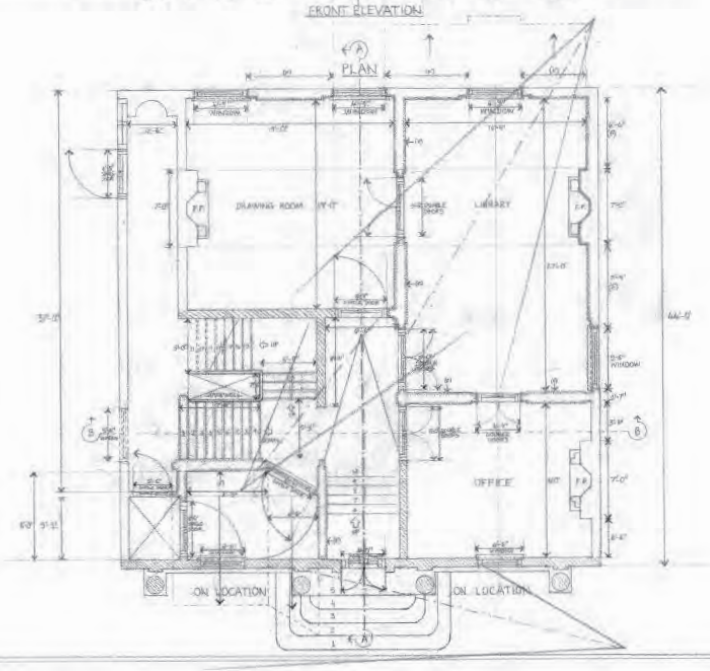


NOTES:
FOR STATUE DETAILS, SEE REFERENCE 1
FOR WALL DETAILS, SEE REFERENCE 2

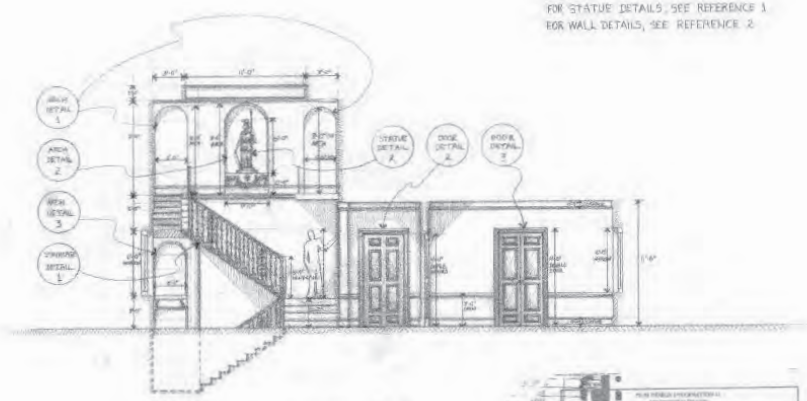

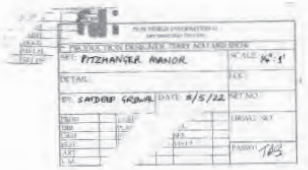

FILM SET FOR PITZHANGER MANOR: DOOR DETAIL 1


EXTERNAL

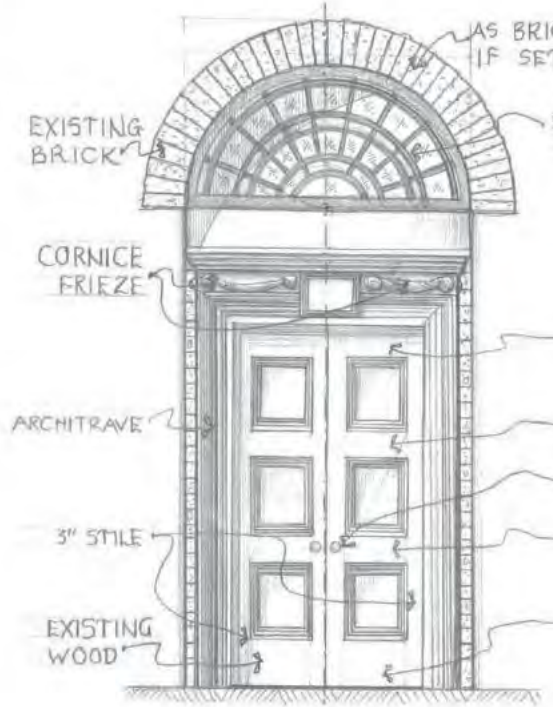


INTERNAL




SECTION AT CENTRE LINE

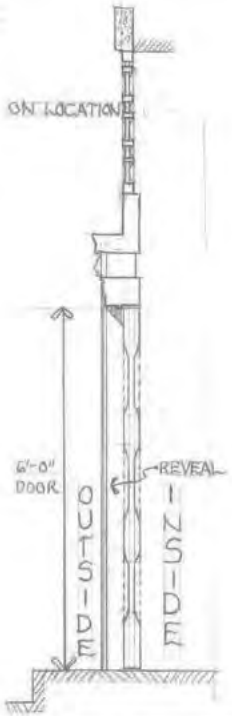

NOTE: FOR ALL COLOURS AND FINISHES SEE PRODUCTION / SET DEC NOTES AND SAMPLES

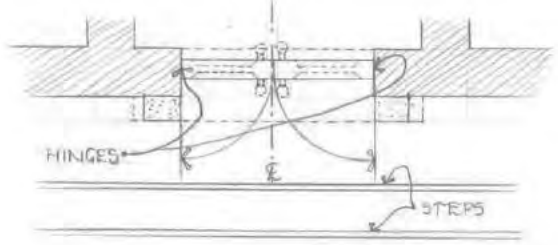


FLOOR PLAN

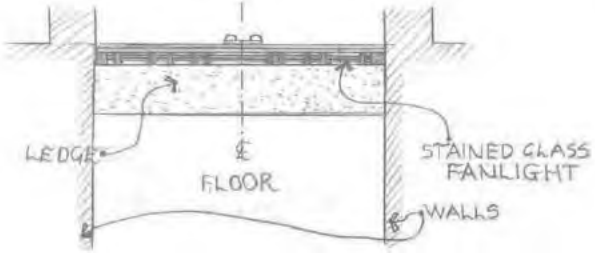

PLAN AT (A) TO (A)

Satdeep Grewal Arts Draughting Portfolio	
Production Designer: Satdeep Grewal	
Set: Pitzhanger Manor	Scale: 1/2",1'
Detail: Door Detail 1	Loc: Ealing
By: Satdeep Grewal — Date: 3/4/22	Set no: 3
Prod / Carps / Props / Dir / Plast / Loc / Cam / Paint / SFX / Elec / Rigg / Vis FX / Art / Metal / C.M. / Set Dec	Drwg no: 2 — Passed: SKG


FILM SET FOR DETRAXIA - EARTH OFFICE

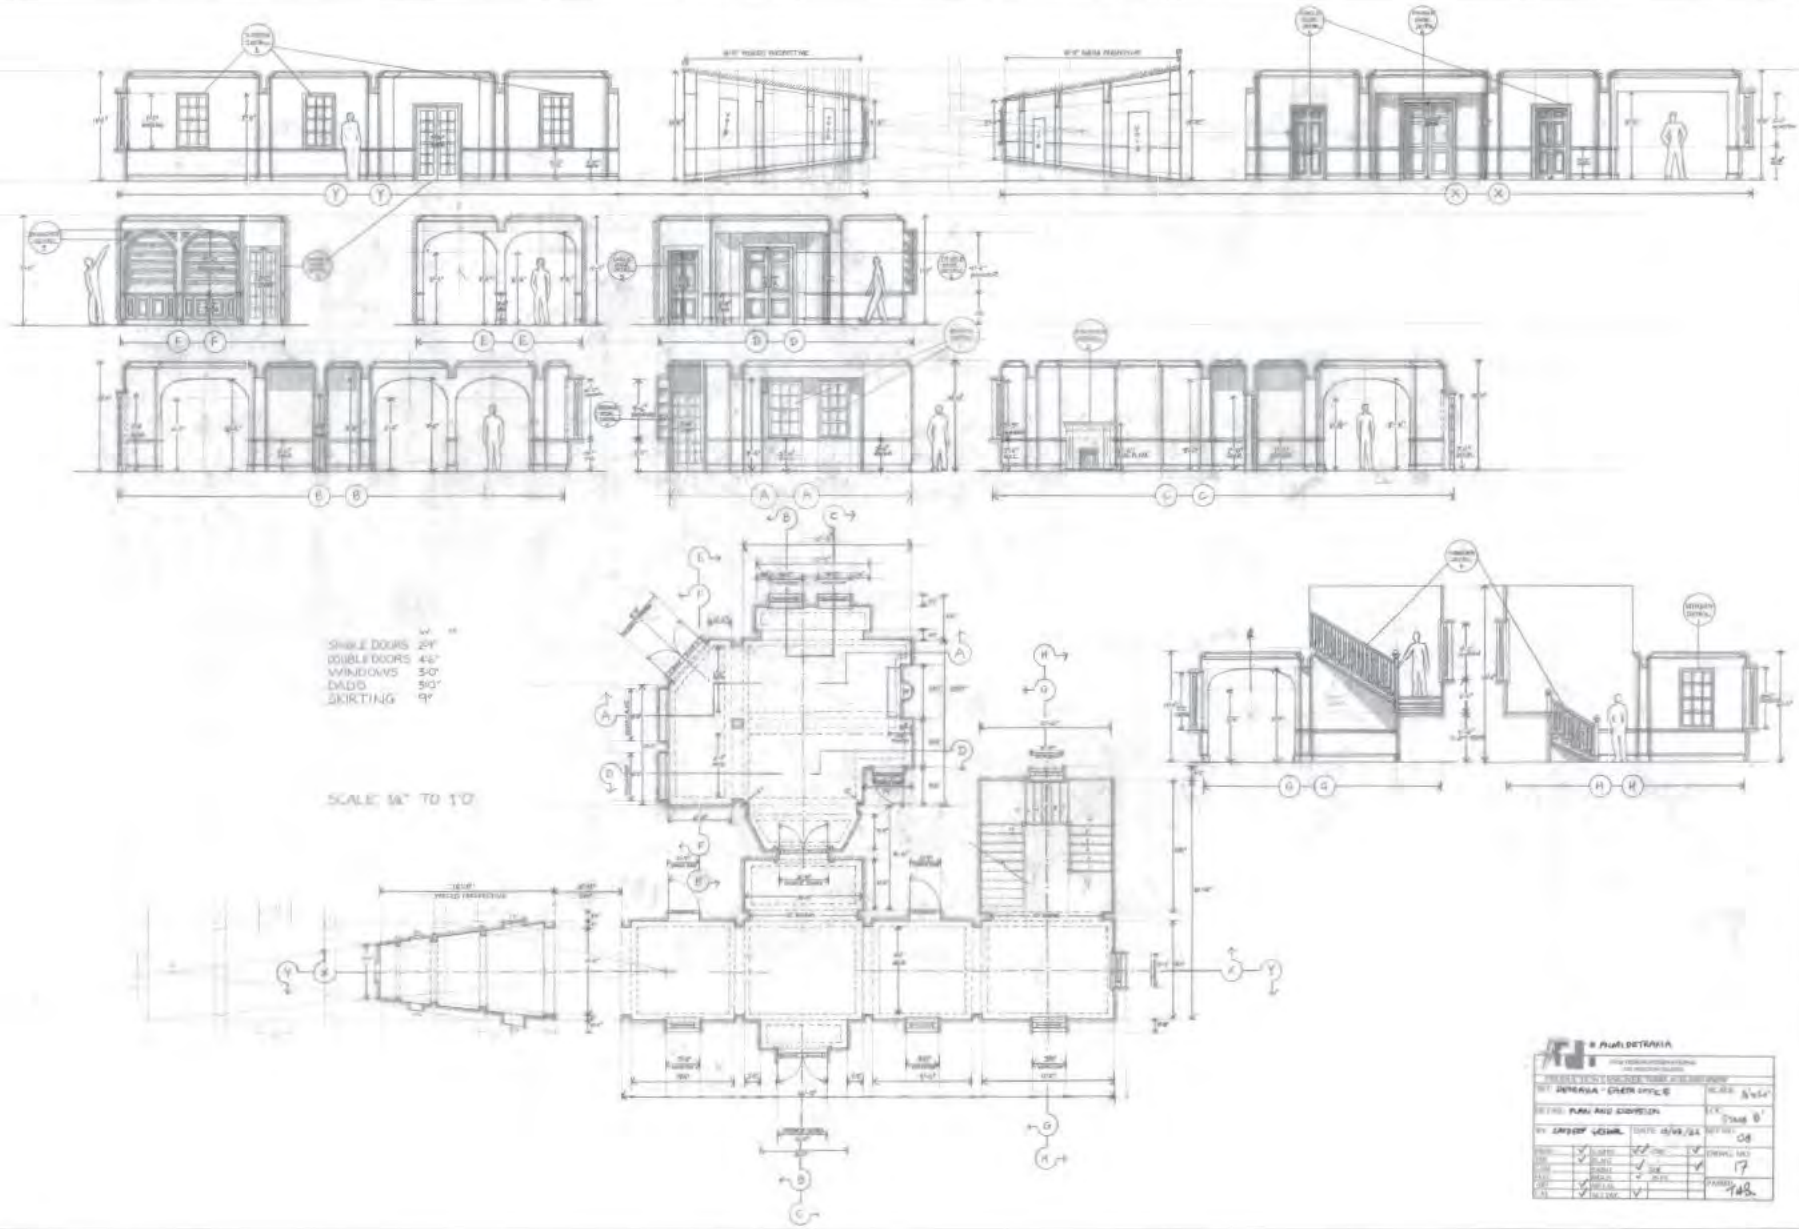


STAIRCASE EXERCISE



DOG LEG STAIRS

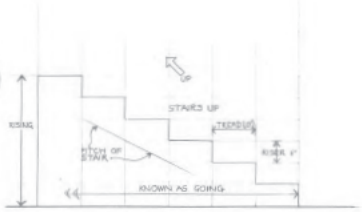


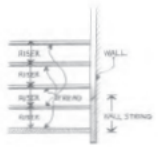

SECTION SHOWING WALL STRING




OPEN WELL STAIRS

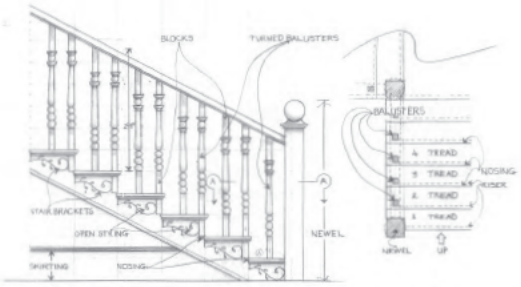


"OPEN" STRING ELEVATION


PLAN SECTION AT (A)(A)

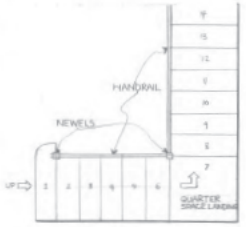


QUARTER TURN STAIR

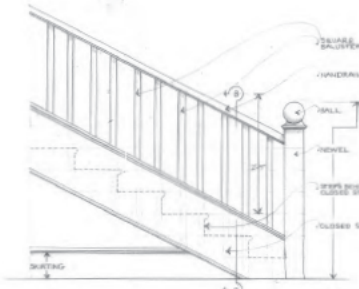


"CLOSED" STRING ELEVATION

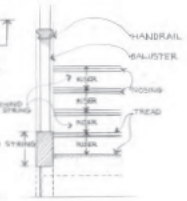

SECTION-(A)-(B)

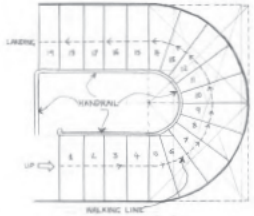


HALF TURN STAIR

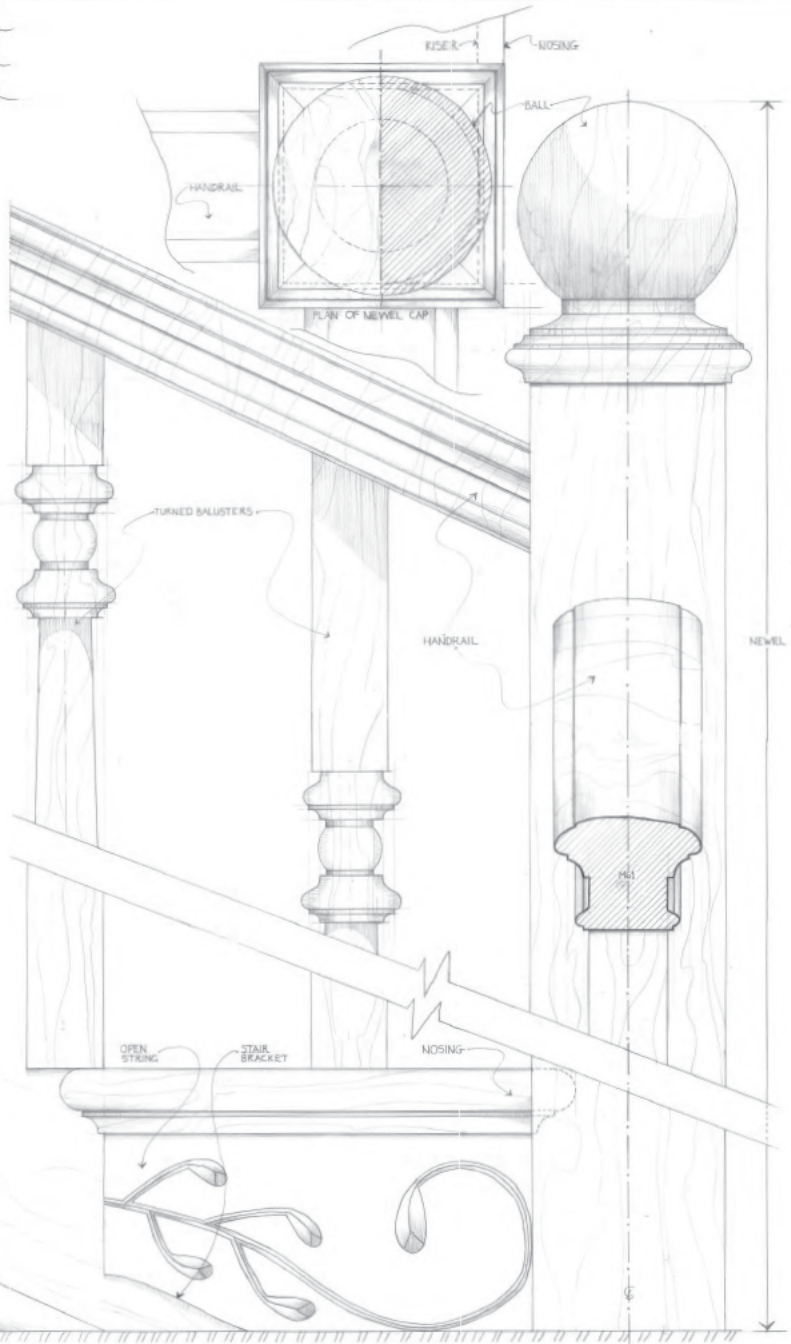





PRODUCED FOR DESIGNER TERRY ACKLAND SNOW			
SET: STAIR DETAIL EXERCISE			SCALE: 1:15
DETAIL: STAIRCASE EXERCISE			LOC: 15
BY: SATDEEP VERMA	DATE: 15/4/22		SET NO: 08
PERSP.	CLADD.	STRUCT.	DRWG. NO:
ORTH.	PLANS	ELEV.	
CAM.	TIMBER	DECS.	L.7
PLAN	METALS	JOINTS	
CUT	✓ METAL	✓	PASSED:
CAM.	✓ TIMBER		

ARCH EXERCISE

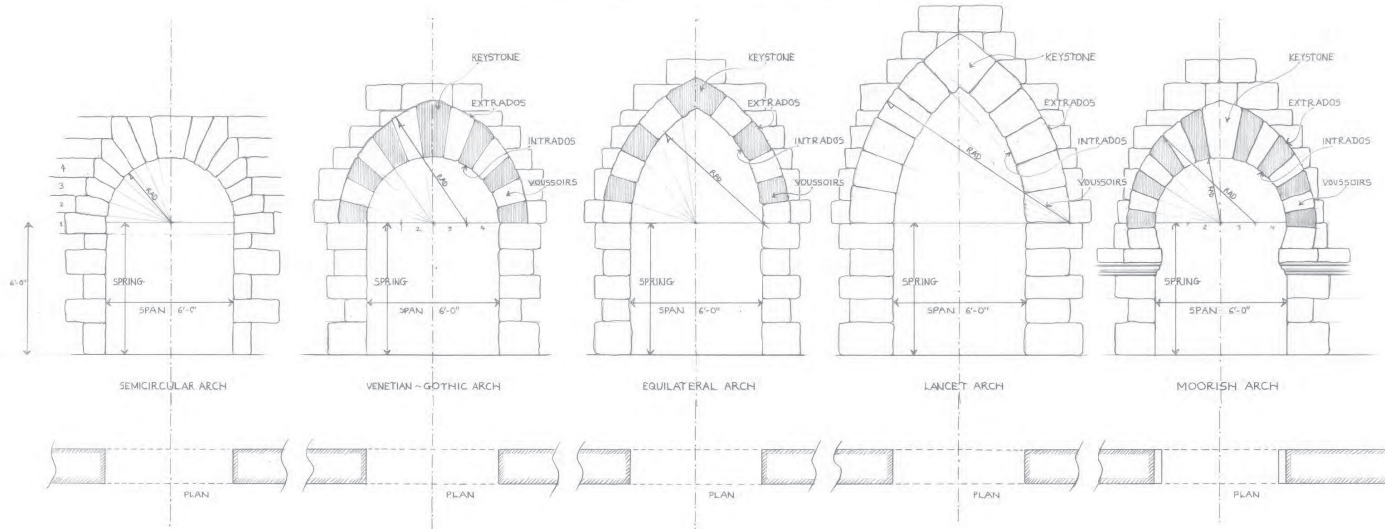

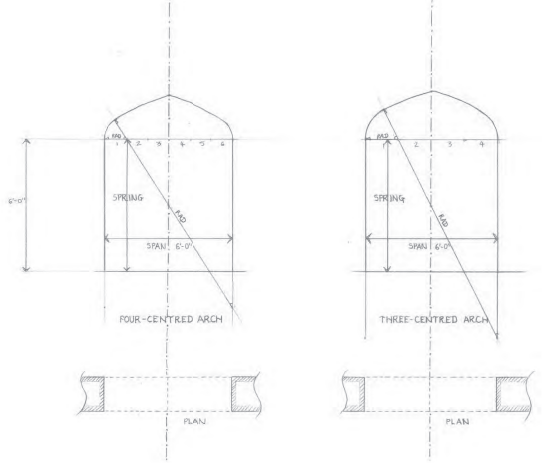


NORMAN ARCHES

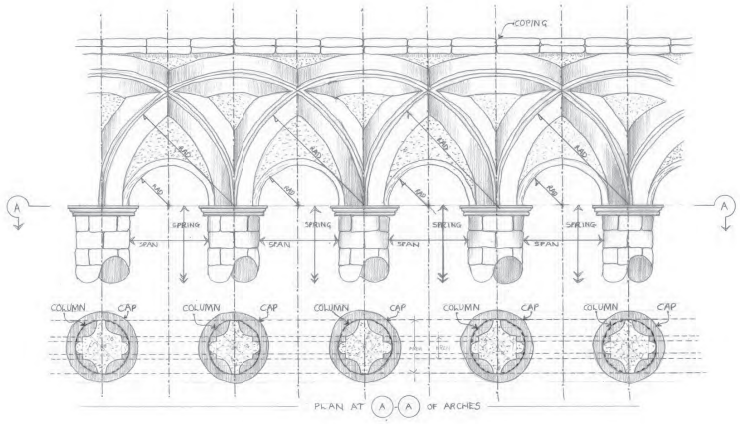

fdi FILM DESIGN INTERNATIONAL ART DIRECTION TRAINING					
PRODUCTION DESIGNER: TERRY ACKLAND-SNOW					
SET: ARCH EXERCISE				SCALE: 1/4" = 1'	
DETAIL:				LOC:	
BY: SATDEEP GREWAL		DATE:		SET NO.	
PROD		CARPS	PROPS		DRWG. NO.
DIR		PLAST	LOC		
CAM		PAINT	SFX		
ELEC		RIGGS	VIS FX		
ART		MECAL			PASSED THS.
C.M.		SET DEC			

Concept Art for Film & TV

Magic Box

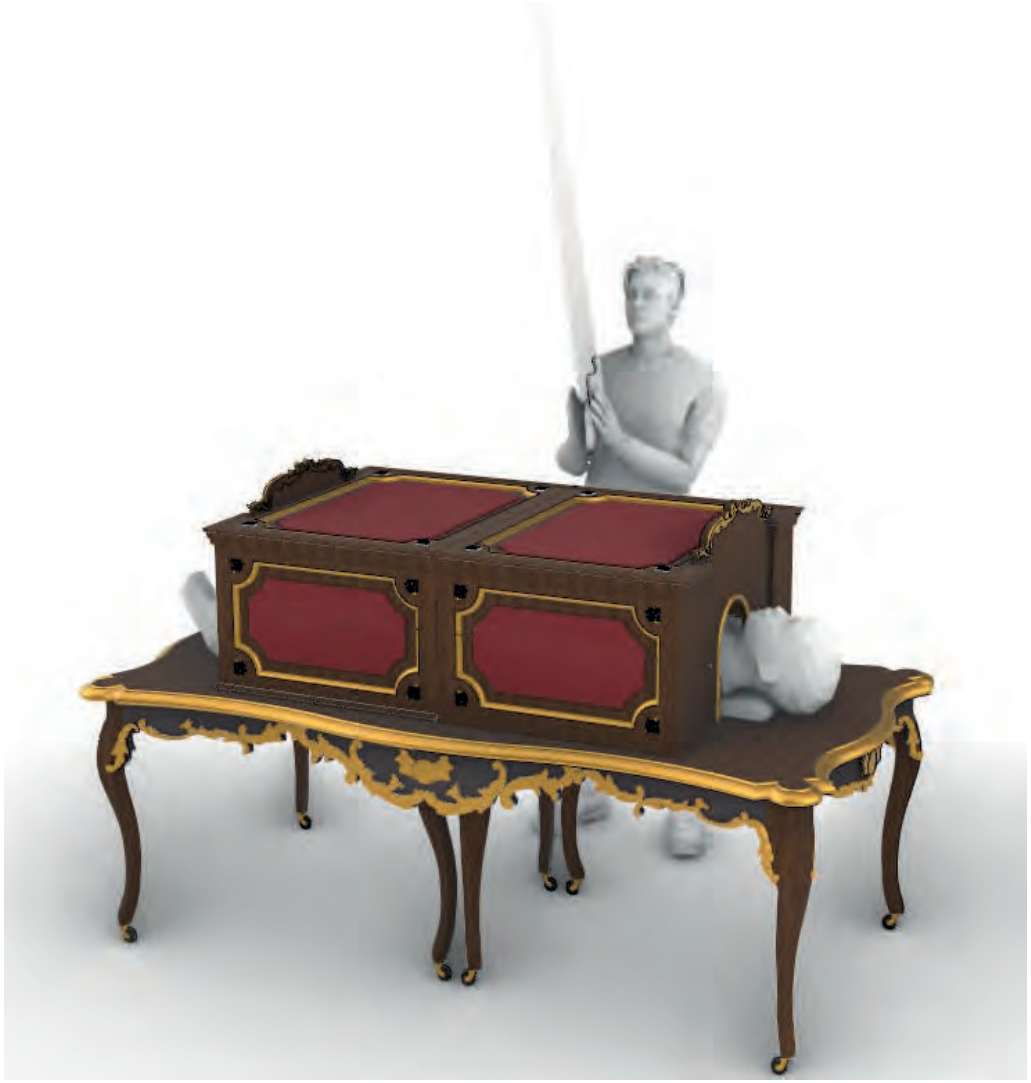

My concept



Final prop make

Dining Room Lighting Concept


My concept


Set pic

Squat lighting ideas





Banquet table settings





Faerie Thrones



Concept Art from training

Art Nouveau Door - Rhino Model



My model in Rhino



Reference pic

Federicia Chair




Modelled in Rhino using blueprints for Fredericia Chair

Seldon Shuttle



Modelled in Rhino

Submarine

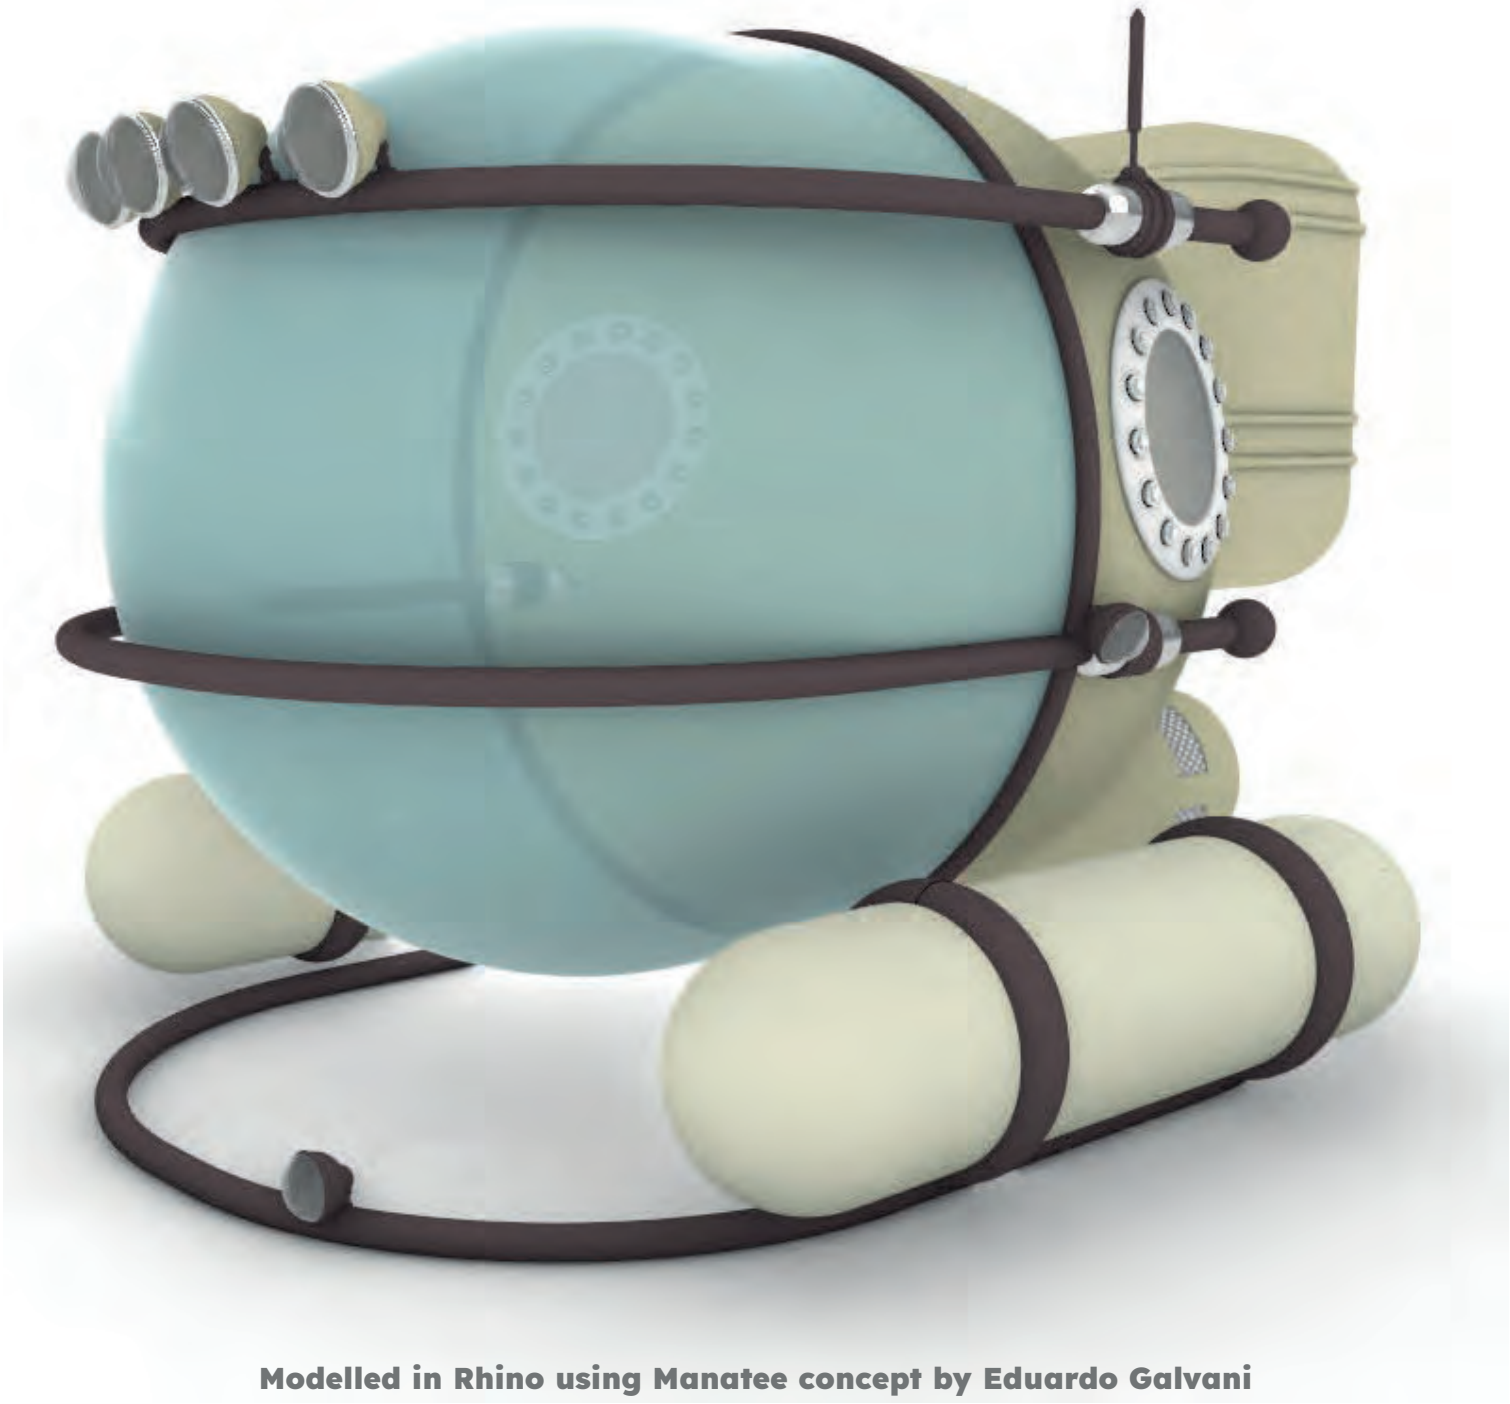


Modelled in Rhino using Manatee concept by Eduardo Galvani

Painting



Paintings for Sandman 2 set



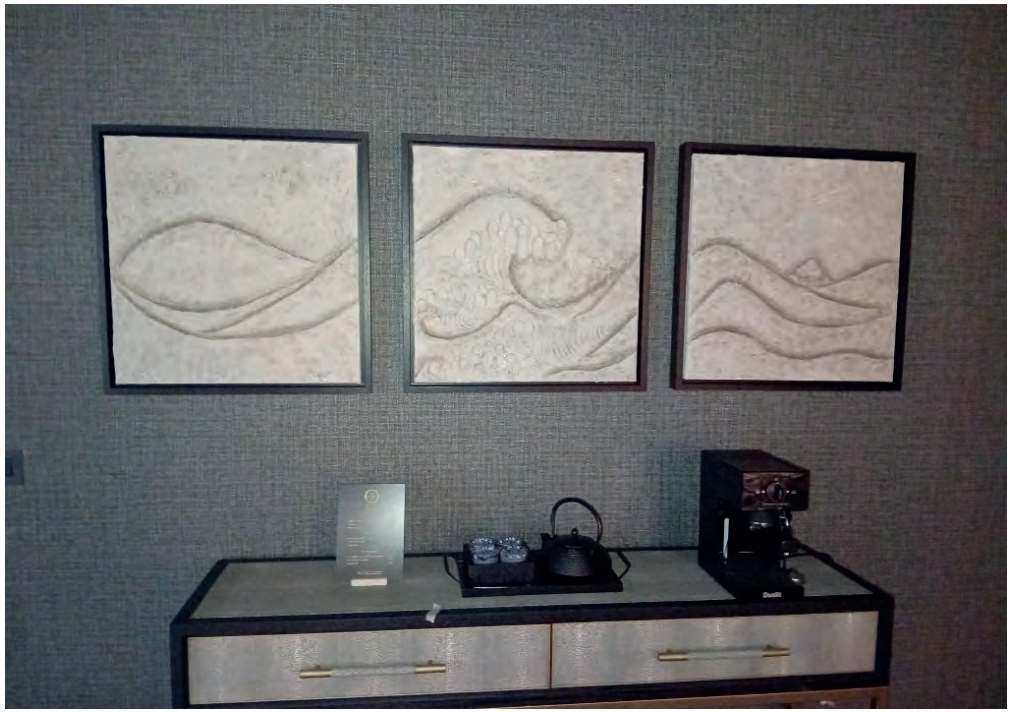





Paintings for Sandman 2 set




Scenic backing for music video (vinyl & acrylic paint)



A1 Brooklyn Bridge cityscape (acrylic paint on canvas)




A2 abstract landscape painting featured on Sky Arts Landscape Artist of the Year 2020 (acrylic on canvas)

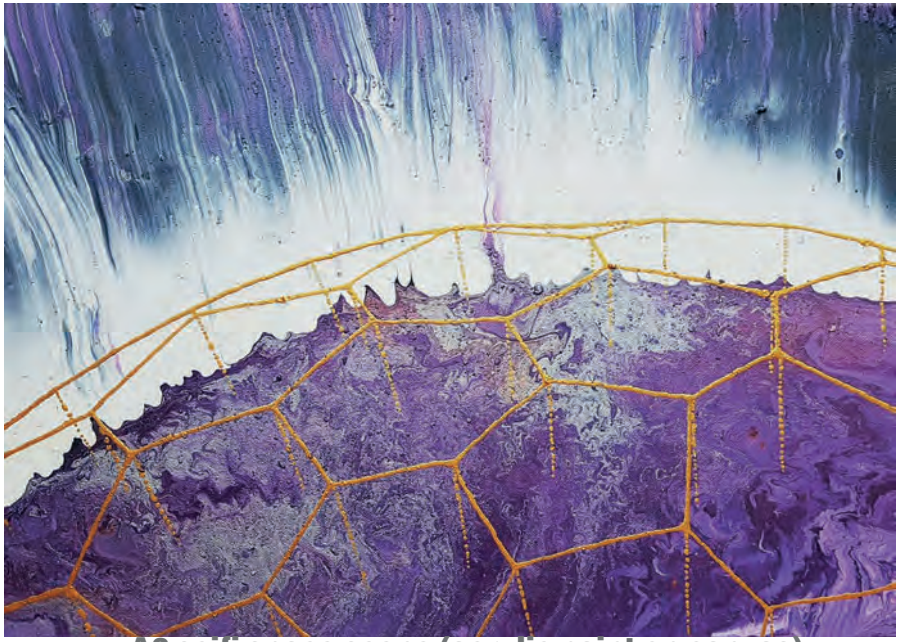

A2 scifi space scene (acrylic paint on canvas)

Portraits

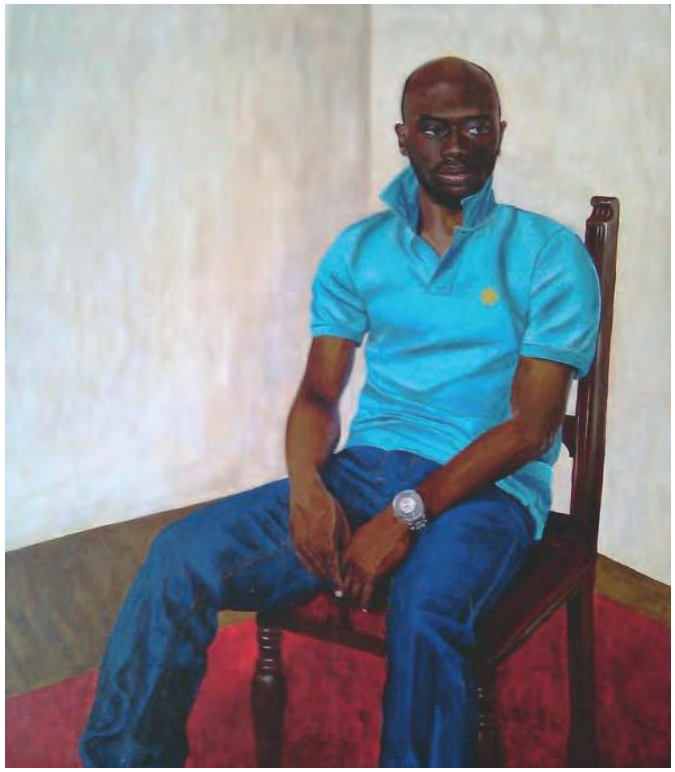

A2 acrylic paint on board



A1 oil paint on canvas



A1 acrylic paint on canvas

Mural for children’s playroom












Graphics

Megagulper3000

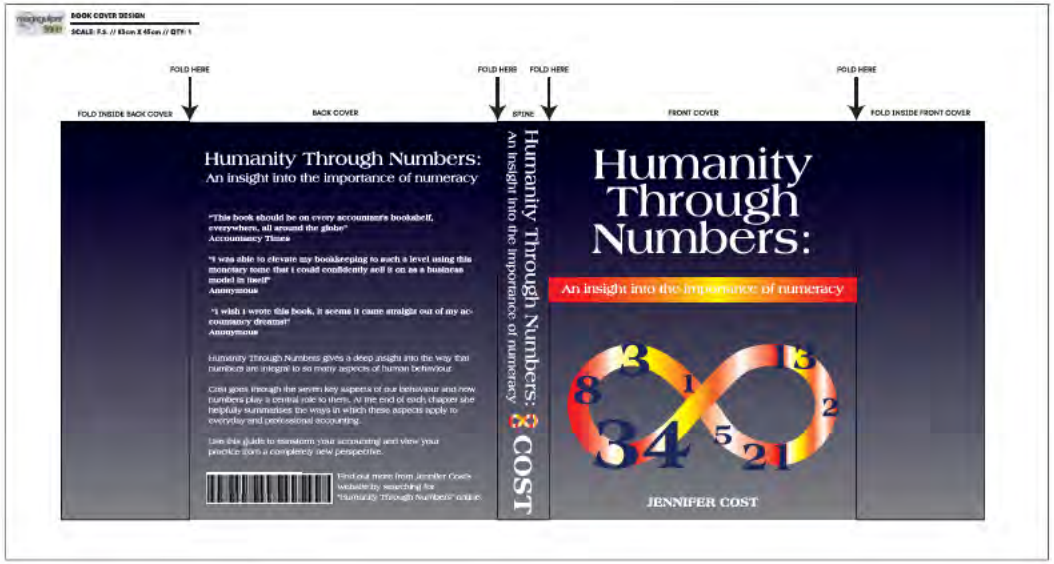

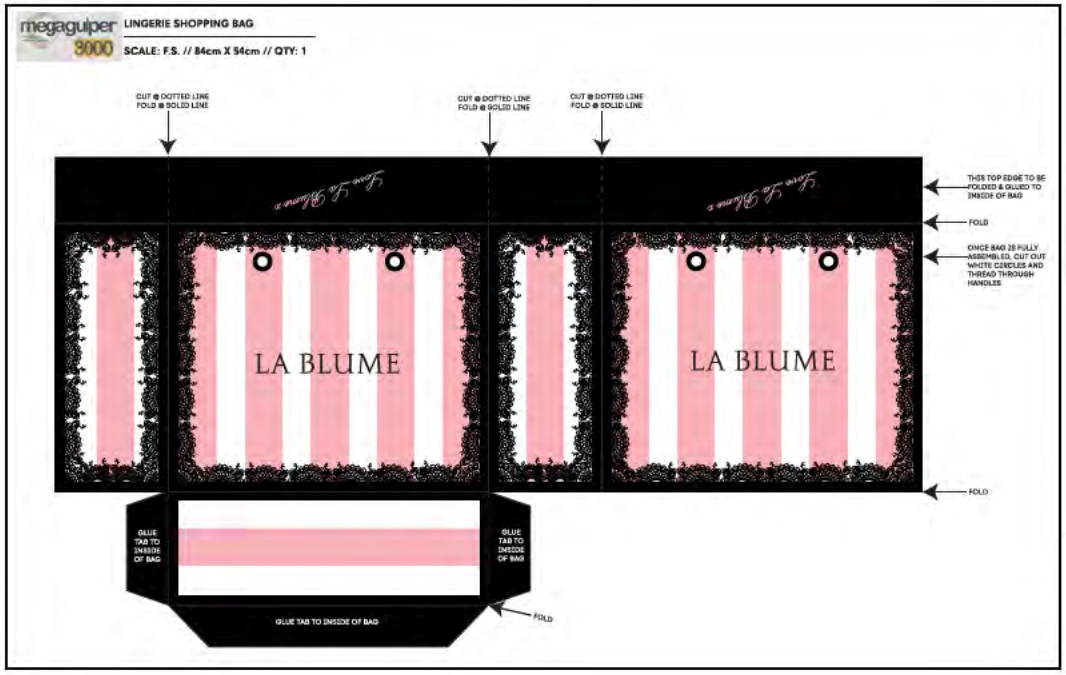

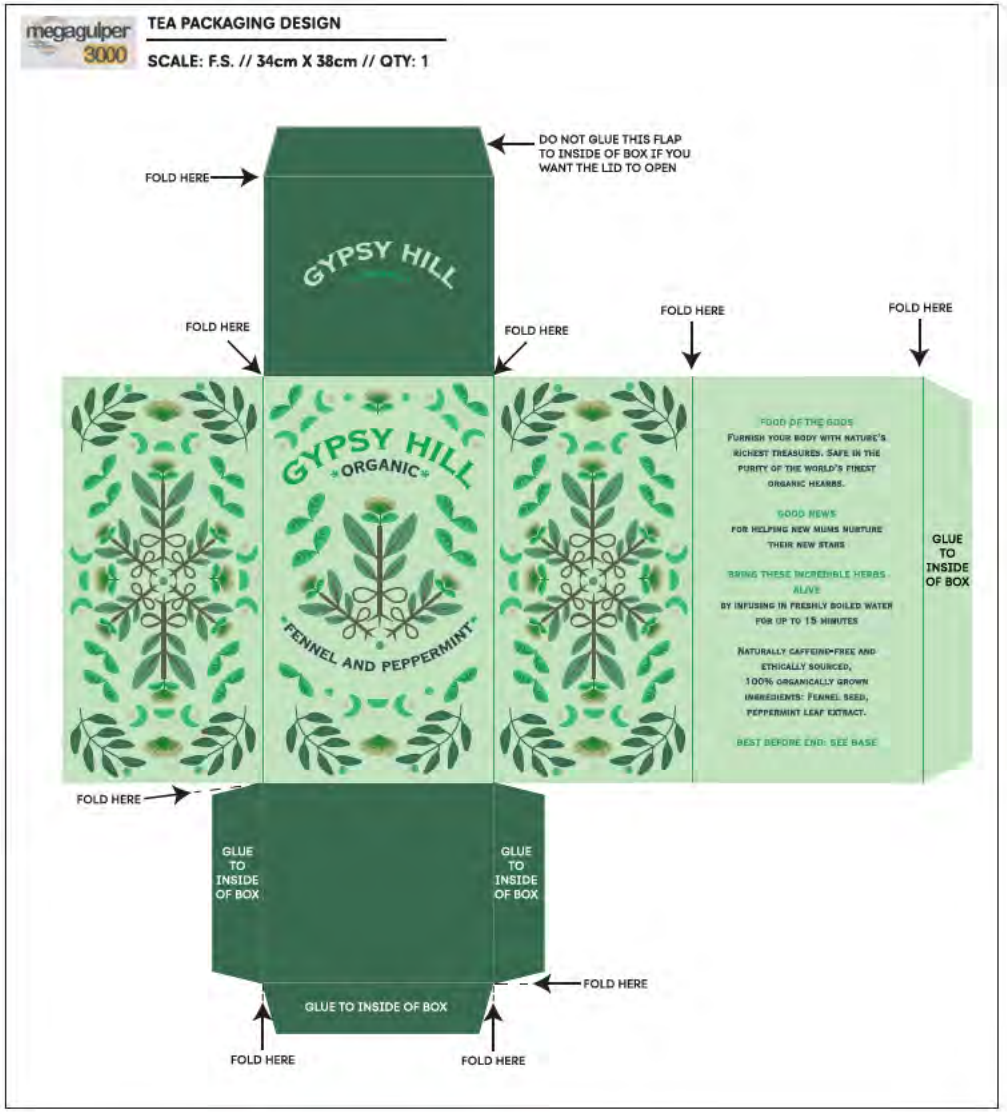

Megagulper3000

megagulper 3000

HOOVER BOX DESIGN

SCALE: F.S. // 222cm X 127cm // QTY: 1



NYC Hotdog Stand Logo - Sandman 2



Poster and leaflet designs




80's style poster artwork



Birthday invitation





2-sided A5 leaflet

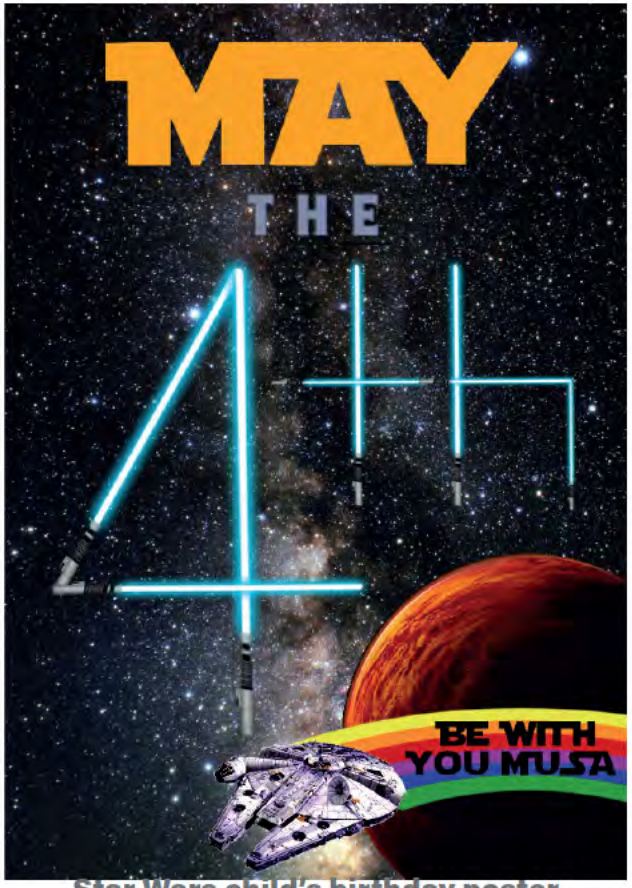


Star Wars child's birthday poster

Website designs

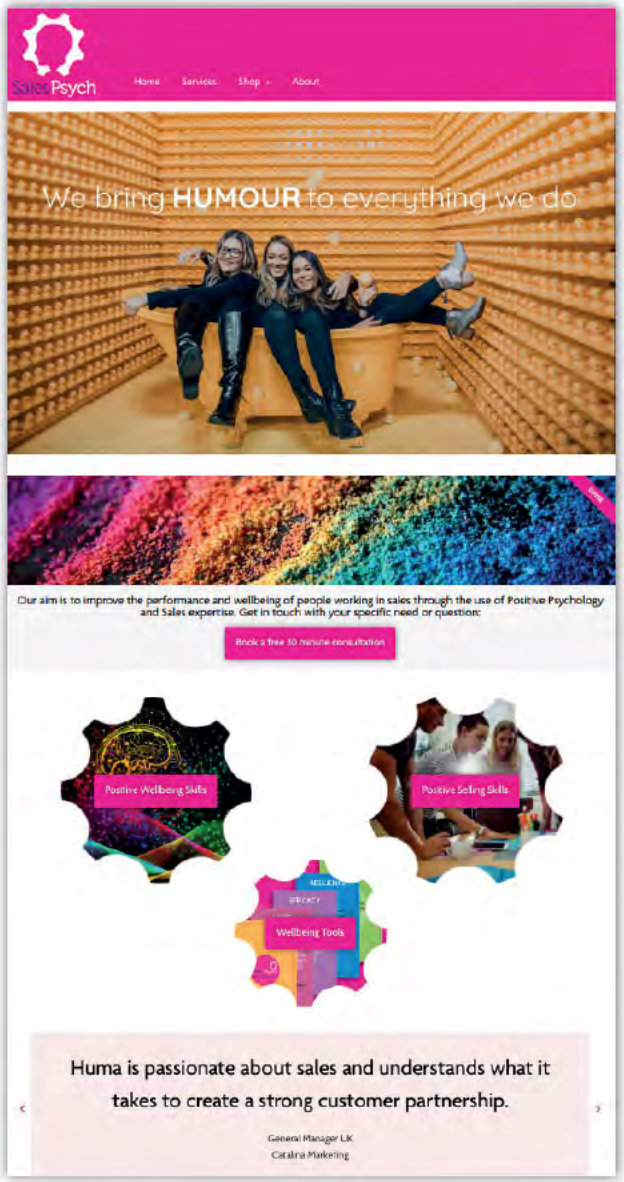

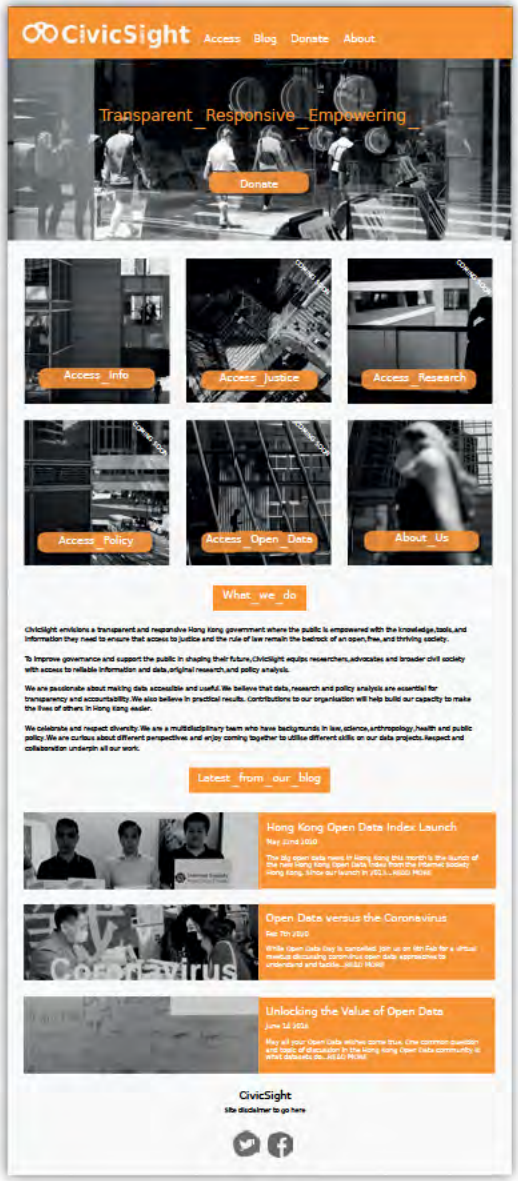

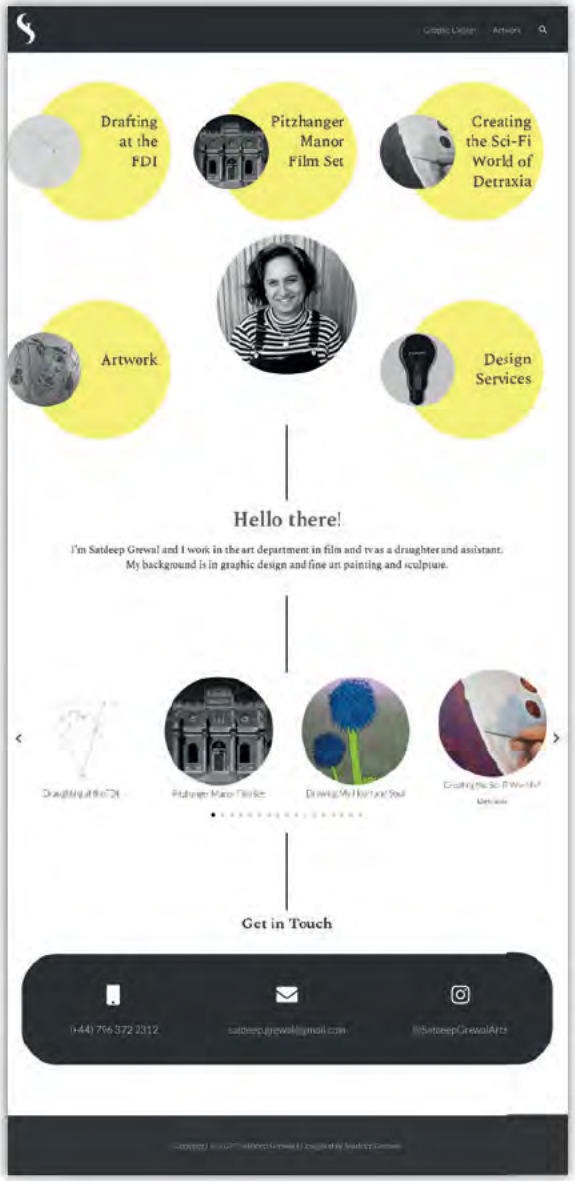

Logo designs

CivicSight



NGO Logo









Logistics Company Logo



MAKING HERSTORY


TOGETHER, WE ARE.

Human Rights Organisation Logo



Lightbox mural design for restaurant



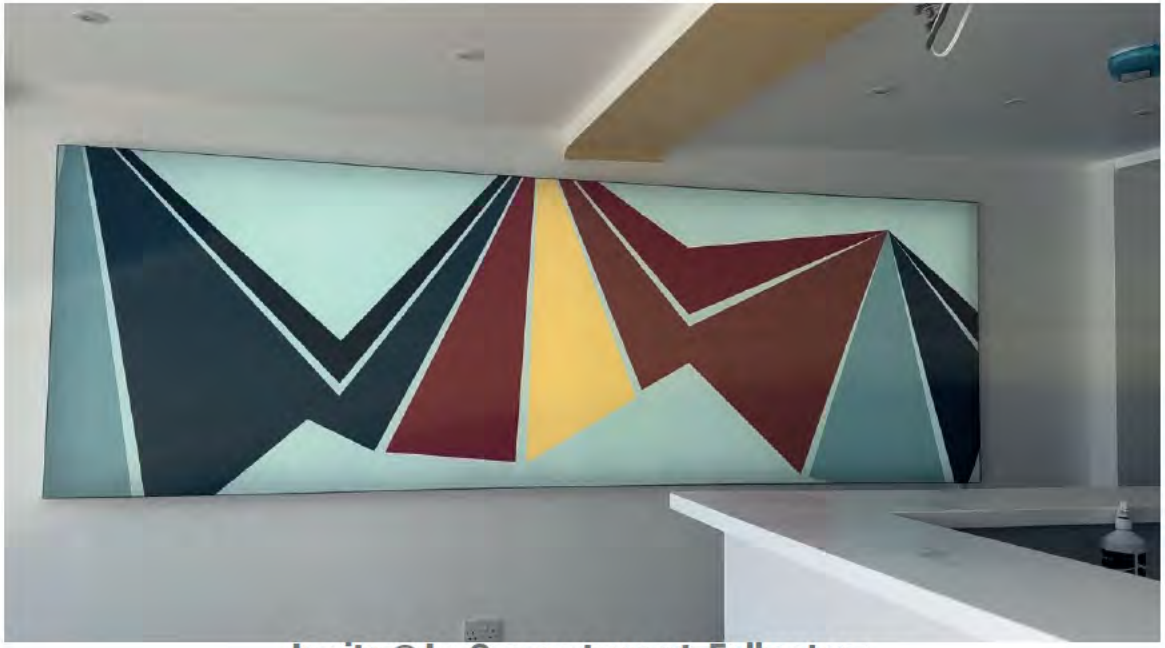

In situ @ Le Coq restaurant, Folkestone